



Y:\Projects\Municipal\ATGLEN - Borough Improvements\ATG25-12(A) - Intersection Pedestrian Improvements\ATG25-12(A) - Design_Base.dwg Jun 24,2026 -- 1:10pm

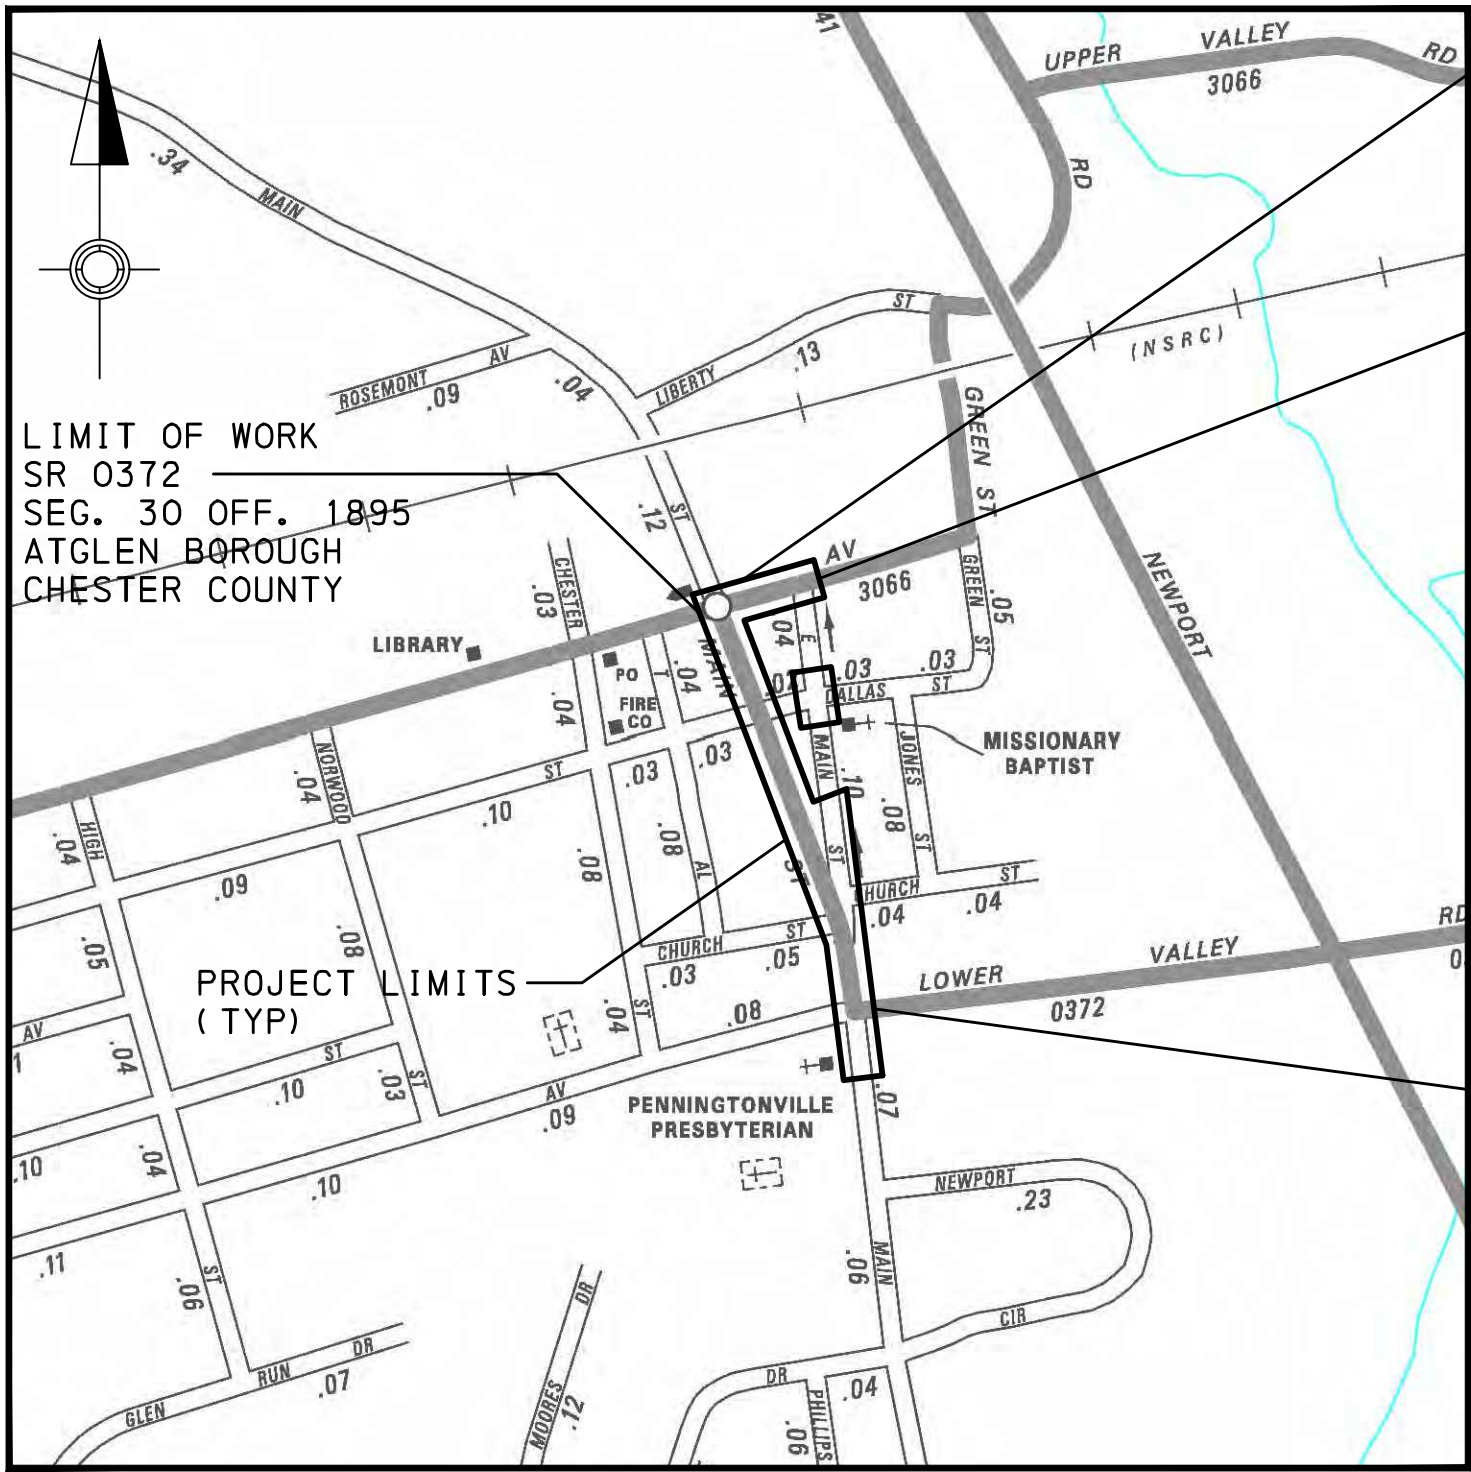

LOCATION MAP
TYPE 5B MAP (2020)
ATGLEN BOROUGH
CHESTER COUNTY

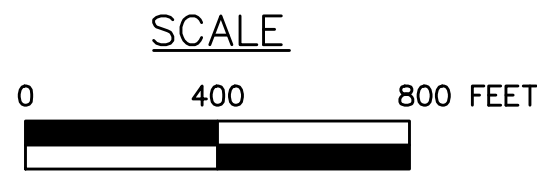

HORIZONTAL

SHEET INDEX:

SHEET	1	OF	10	TITLE SHEET
SHEET	2	OF	10	GENERAL NOTES
SHEET	3	OF	10	HIGHWAY OCCUPANCY PERMIT PLAN
SHEET	4	OF	10	HIGHWAY OCCUPANCY PERMIT PLAN
SHEET	5	OF	10	HIGHWAY OCCUPANCY PERMIT PLAN
SHEET	6	OF	10	HIGHWAY OCCUPANCY PERMIT PLAN
SHEET	7	OF	10	HIGHWAY OCCUPANCY PERMIT PLAN
SHEET	8	OF	10	HIGHWAY OCCUPANCY PERMIT PLAN
SHEET	9	OF	10	HIGHWAY OCCUPANCY PERMIT PLAN
SHEET	10	OF	10	HIGHWAY OCCUPANCY PERMIT PLAN

DESIGN DESIGNATION - SR 0372

HIGHWAY CLASS	MINOR ARTERIAL (SEG. 0030 AND 0040)
	MAJOR COLLECTOR (SEG. 0050)
DESIGN SPEED	25 MPH
PAVEMENT WIDTH	28 FT
SHOULDER WIDTH	0 FT (RIGHT) 9 FT (LEFT)
CURRENT A.D.T.	2,682 (2024)
DESIGN YEAR A.D.T.	13,263 (2026)
D	63%
T	12%
TRUCK %	10%

DESIGN DESIGNATION - SR 3066

HIGHWAY CLASS	MINOR ARTERIAL
DESIGN SPEED	25 MPH
PAVEMENT WIDTH	30 FT
SHOULDER WIDTH	4 FT
CURRENT A.D.T.	N/A
DESIGN YEAR A.D.T.	N/A
D.H.V.	N/A
D	N/A
T	N/A
TRUCK %	N/A

LIMIT OF WORK
S.R. 3066
SEG. 0010 OFF. 0000
ATGLEN BOROUGH
CHESTER COUNTY

LIMIT OF WORK
S.R. 3066
SEG. 0010 OFF. 0232
ATGLEN BOROUGH
CHESTER COUNTY

LIMIT OF WORK
SR 0372
SEG. 50 OFF. 0039
ATGLEN BOROUGH
CHESTER COUNTY

HIGHWAY OCCUPANCY PERMIT PLANS
INTERSECTION IMPROVEMENTS
FOR
ATGLEN BOROUGH

STATE ROUTE 0372 (VALLEY VIEW ROAD/MAIN STREET/LOWER VALLEY ROAD)
STATE ROUTE 3066 (VALLEY ROAD)

ATGLEN BOROUGH, CHESTER COUNTY, PENNSYLVANIA

STATE ROUTE 0372 (VALLEY VIEW ROAD/MAIN STREET/LOWER VALLEY ROAD)

FROM SEG. 30 OFFSET 1895 TO SEG 50 OFFSET 0039

STATE ROUTE 3066 (VALLEY ROAD)

FROM SEG. 0010 OFFSET 0000 TO SEG 0010 OFFSET 0232

HOP APPLICATION NO. 413304

SCALE



HORIZONTAL

PREPARED FOR:

ATGLEN BOROUGH
120 MAIN STREET
P.O. BOX 250
ATGLEN, PA 19310
(610) 593-6854
MANAGER@ATGLEN.ORG

HOP	DISTRICT	COUNTY	TOWNSHIP	BOROUGH	ROUTE	SECTION	TOTAL SHEETS
	6-0	CHESTER	---	ATGLEN	0372	0040	
		CHESTER	---	ATGLEN	0372	0050	
		CHESTER	---	ATGLEN	3066	0010	

PENNSYLVANIA ONE CALL SYSTEM, INC.
925 IRWIN RUN ROAD
WEST MIFFLIN, PENNSYLVANIA
15122-1078



Know what's below.
Call before you dig.

BEFORE YOU DIG ANYWHERE IN PENNSYLVANIA
CALL 1-800-242-1776
NON-MEMBERS MUST BE CONTACTED DIRECTLY
PA LAW REQUIRES THREE WORKING DAYS
NOTICE TO UTILITIES BEFORE YOU EXCAVATE,
DRILL, BLAST OR DEMOLISH.

LIST OF PUBLIC UTILITIES

PA ONE CALL SERIAL NUMBERS:
20252730412 MID-BLOCK ON MAIN ST.
20252730772 S.R. 0372 AND S.R. 0366 (VALLEY AVE.
FROM MAIN ST. TO EAST MAIN ST.)
20252730882 DALLAS ST. FROM MAIN ST. TO EAST
MAIN ST.
20252732465 S.R. 0372 (MAIN ST.) AND EAST MAIN ST.
20252732586 S.R. 0372 (MAIN ST.) AND CHURCH ST.
20252733378 S.R. 0372 (MAIN ST. AND LOWER
VALLEY RD.)

ALL DESIGNERS AND CONTRACTORS UTILIZING THIS PLAN
AND THE INFORMATION CONTAINED THEREON ARE CAUTIONED
TO COMPLY WITH THE REQUIREMENTS OF PENNSYLVANIA ACT
287 OF 1974, AS AMENDED, ENTITLED "UNDERGROUND
UTILITY LINE PROTECTION".

CROWN CASTLE
1500 CORPORATE DR
CANONSBURG, PA. 15317
CONTACT: FIBER DIG TEAM PERSONNEL
EMAIL: fiber.dig@crowncastle.com
PHONE: 800-654-3110

ATGLEN BOROUGH
120 MAIN STREET
PO BOX 250
ATGLEN, PA. 19310
CONTACT: CRISTI HAHN
EMAIL: manager@atglen.org
PHONE: 610-593-6854

FRONTIER COMMUNICATIONS OF PA INC
300E LAIRD ST
WILKES BARRE, PA. 18702
CONTACT: MICHAEL NAVICH
EMAIL: michael.navich@ftr.com
PHONE: 570-208-3375

COMCAST
1004 CORNERSTONE BLVD
DOWNTOWN, PA. 19335
CONTACT: JOHN CEDRICK SALVATIERRA
EMAIL: johncedrick.salvatierra@comcast.com
PHONE: 267-271-9781

PECO AN EXELON COMPANY C/O USIC
450 S HENDERSON ROAD SUITE B
KING OF PRUSSIA, PA. 19406
CONTACT: NIKKIA SIMPKINS
EMAIL: nikkiasimpkins@usicllc.com
PHONE: 484-681-5720

PPL ELECTRIC UTILITIES CORPORATION
4810 LYCOMING MALL
MONTGOMERYVILLE, PA. 17754
CONTACT: PAMELA SEITZER
EMAIL: pdseltzer@pplweb.com
PHONE: 570-368-5394

PENNSYLVANIA AMERICAN WATER
100 CHESHIRE COURT SUITE 104
COATESVILLE, PA. 19320
CONTACT: GEORGE THOMAS
EMAIL: george.thomas@amwater.com
PHONE: 610-842-9111



1438 W. MAIN STREET, SUITE 103
EPHRATA, PA 17522
717.721.7444
EKAYLOR@HANOVERENG.COM

DATE:	PROJECT DESIGNER:	JOB NO.:
02 JUNE 2026	ERK	ATG25-12(A)
REG. PROFESSIONAL ENGINEER	DRAWN BY:	CHECKED BY:
DATE:	ERK	RJL

Y:\Projects\Municipal\ATGLEN BOROUGH\ATG25-12(A) - Intersection Pedestrian Improvements\A_ATG25-12(A) - Design_Base.dwg Jun 04,2026 -- 10:13am

MAINTENANCE AND PROTECTION OF TRAFFIC

1. THIS WORK CONSISTS OF THE MAINTENANCE AND PROTECTION OF TRAFFIC AND THE PROTECTION OF THE PUBLIC WHEN APPROACHING AND DEPARTING THE CONSTRUCTION AREA AND WITHIN THE LIMITS OF CONSTRUCTION.
2. FURNISH, ERECT, PLACE AND MAINTAIN TRAFFIC CONTROL SIGNS AND DEVICES. MAINTAIN TRAFFIC DURING HOURS OF CONSTRUCTION AND AT ALL OTHER TIMES CONSISTENT WITH THE METHODS INDICATED ON THESE DRAWINGS AND THE FOLLOWING:

A. PENNDOT PUBLICATION 35

B. PENNDOT PUBLICATION 46

C. PENNDOT PUBLICATION 72M

D. PENNDOT PUBLICATION 111

E. PENNDOT PUBLICATION 212

F. PENNDOT PUBLICATION 213

G. PENNDOT PUBLICATION 236

H. PENNDOT PUBLICATION 408

I. MUTCD, CURRENT EDITION
3. REMOVE THESE DEVICES IMMEDIATELY UPON COMPLETION OF THE WORK. PENNDOT WILL REMOVE ANY TRAFFIC CONTROL DEVICES ERECTED BY DEPARTMENT FORCES.
4. COVER OR REMOVE ALL CONFLICTING SIGNS AND ERADICATE ALL CONFLICTING PAVEMENT MARKINGS.
5. MOUNT ALL LONG-TERM ADVANCE WARNING SIGNS ON TYPE III BARRICADES UNLESS OTHERWISE NOTED OR INSTRUCTED BY DISTRICT OFFICE.
6. ALL SIGNS AND DEVICES TO BE MAINTAINED IN NEW OR LIKE NEW CONDITION.
7. NOTIFY PROPERTY OWNERS 72 HOURS PRIOR TO ANY INTERRUPTIONS TO DRIVEWAY ACCESS. (COORDINATE WITH OWNERS AND MINIMIZE ACCESS CLOSURE).
8. LOCATE ALL SIGNS SO THAT SIGHT DISTANCES WILL NOT BE OBSTRUCTED AT DRIVEWAYS AND LOCAL ROADS.
9. ALL CHANNELIZING DEVICES, BARRICADES, AND SIGNS SHALL HAVE TYPE III OR BETTER PRISMATIC RETROREFLECTIVE SHEETING. SHEETING SHALL BE APPROVED AND LISTED IN PENNDOT PUBLICATION 35 (BULLETIN 15).
10. NO TRAFFIC RESTRICTIONS OR LANE CLOSURES ARE PERMITTED BETWEEN 6:00AM AND 9:00 AM BETWEEN 3:00 PM AND 7:00 PM MONDAYS THROUGH FRIDAYS OR ON LEGAL HOLIDAYS AND WEEKENDS ASSOCIATED WITH LEGAL HOLIDAYS. ALL RESTRICTIONS AND CLOSURES ARE TO BE REMOVED BY NOON ON THE DAY PRIOR TO THE LEGAL HOLIDAY.
11. DROPOFFS CREATED BY CONSTRUCTION OPERATIONS SHALL BE TREATED CONSISTENT WITH PUBLICATION 408, SECTION 901.3 (J).
12. RESTRICTING TRAFFIC FLOW WITHIN THE WORK AREA SHALL BE MINIMIZED TO PREVENT TRAFFIC CONGESTION AND UNSAFE TRAFFIC CONDITIONS.

PAVEMENT HISTORY - S.R. 0372 VALLEY AVENUE/MAIN STREET
SEGMENT 0030/OFF. 0.00 TO 1931

1.	2007	1.5 "	SPAV, HMA WRG, 64-22, 9.5MM, SRL-H
		1.5 "	MILLING (AVG. DEPTH)
2.	1995	1.5 "	BIT. WEARING CRSE. MECH. PTCH. ID-2
		1.0 "	MILLING (AVG. DEPTH)
4.	1970	1.0 "	BITUMINOUS BASE COURSE FJ-1
3.	1924	0.0 "	DOUBLE SEAL COAT
		3.0 "	CRUSHED AGGREGATE BASE COURSE

PAVEMENT HISTORY - S.R. 0372 MAIN STREET
SEGMENT 0040/OFF. 0000 TO 881

1.	1995	1.5 "	BITUMINOUS WEARING COURSE MECH. PATCH ID-2
		1.0 "	MILLING (AVG. DEPTH)
2.	1968	2.5 "	BITUMINOUS WEARING COURSE ID-2
2.	1967	5.0 "	CONCRETE BASE COURSE
3.	1959	1.0 "	BITUMINOUS BASE COURSE AT-1
4.	1932	0.0 "	DOUBLE SEAL COAT
		3.0 "	CRUSHED AGGREGATE BASE COURSE

WORKZONE TRAFFIC CONTROL

1. MAINTENANCE AND PROTECTION OF TRAFFIC DURING CONSTRUCTION SHALL BE IN ACCORDANCE WITH PENNDOT PUB. 213, "TEMPORARY TRAFFIC CONTROL GUIDELINES," APRIL 2022 OR MOST CURRENT.
2. ALL WZTC SIGNING IS TO BE TYPE III OR TYPE IV SHEETING.
3. USE "ROAD WORK" LEGEND IN LIEU OF "ROAD CONSTRUCTION" LEGEND ON ALL APPLICABLE SIGNS.
4. REMOVE ALL SHORT-TERM WZTC SIGNING UPON COMPLETION OF THAT DAY'S WORK PERIOD.
5. NO TRAFFIC RESTRICTIONS OR LANE CLOSURES ARE PERMITTED ON LEGAL HOLIDAYS OR WEEKENDS ASSOCIATED WITH LEGAL HOLIDAYS.
6. NOTIFY THE LOCAL MUNICIPALITY WHEN A SIGNALIZED INTERSECTION FALLS WITHIN THE WORK ZONE. DO NOT FLAG A SIGNALIZED INTERSECTION WITHOUT THE MUNICIPALITY PLACING A SIGNAL ON FLASH.
7. DO NOT STOP TRAFFIC FLOW WITHIN THE WORK AREA FOR MORE THAN A 5-MINUTE PERIOD AT ANY ONE TIME.
8. THE FOLLOWING CONSTITUTES THE REQUIRED WZTC WHEN CONDUCTING ANY CONSTRUCTION ACTIVITIES WITHIN THE DEPARTMENT RIGHT-OF-WAY.

A. SHORT TERM SIGNING: PUBLICATION 213

PATA FIGURES 106, 107, 110-E, 110-F, 110-O AND/OR 110-P.

GENERAL NOTES:

1. THE TOPOGRAPHY AND EXISTING PHYSICAL FEATURES SHOWN ON THIS PLAN ARE BASED ON A FIELD SURVEY PERFORMED BY HANOVER ENGINEERING IN OCTOBER 2025, GOOGLE EARTH AERIAL IMAGERY, PENNSYLVANIA SPATIAL DATA ACCESS (PASDA), AND PADOT MAPPING..
2. HORIZONTAL DATUM IS PENNSYLVANIA NAD83, SOUTH ZONE. VERTICAL DATUM IS NAVD 88.
3. UNDERGROUND UTILITIES HAVE BEEN SHOWN ACCORDING TO INFORMATION PROVIDED BY OTHERS AND MUST BE FIELD VERIFIED PRIOR TO CONSTRUCTION, EXCAVATION, OR BLASTING. THE LOCATIONS SHOWN ARE APPROXIMATE. HANOVER ENGINEERING DOES NOT MAKE ANY REPRESENTATION, WARRANTY, ASSURANCE OR GUARANTEE THAT UTILITY LOCATION INFORMATION PROVIDED BY OTHERS AND REFLECTED ON THESE DRAWINGS IS CORRECT AND ACCURATE. HANOVER ENGINEERING CLAIMS NO RESPONSIBILITY FOR ANY DAMAGE INCURRED AS A RESULT OF UNDERGROUND UTILITIES OMITTED OR INACCURATELY SHOWN.

PAVEMENT HISTORY - S.R. 3066 (VALLEY AVENUE))
SEGMENT 0010/OFF. 0000 TO 0500

1.	2007	1.5 "	SPAV, HMA WRG, 64-22, 9.5MM, SRL-H
2.	1986	1.5 "	UNKNOWN BITUMINOUS WEARING COURSE
3.	1970	1.0 "	BITUMINOUS WEARING COURSE FJ-1
4.	1949	2.0 "	UNKNOWN BITUMINOUS WEARING COURSE
		4.0 "	UNKNOWN BASE COURSE

PAVEMENT HISTORY - S.R. 0372 (LOWER VALLEY ROAD))
SEGMENT 0050/OFF. 0000 TO 0039

1.	2007	1.5 "	SPAV, HMA WRG, 64-22, 9.5MM, SRL-H
		1.5 "	MILLING (AVG. DEPTH)
2.	1995	1.5 "	BITUMINOUS WEARING COURSE MECH. PATCH ID-2
		1.0 "	MILLING (AVG. DEPTH)
3.	1968	2.5 "	BITUMINOUS WEARING COURSE ID-2
2.	1967	5.0 "	CONCRETE BASE COURSE
3.	1959	1.0 "	BITUMINOUS BASE COURSE AT-1
4.	1932	0.0 "	DOUBLE SEAL COAT
		3.0 "	CRUSHED AGGREGATE BASE COURSE

PENNDOT GENERAL NOTES:

1. THE EXISTING SPEED LIMIT ON S.R. 0376 AND S.R. 0366 IS 25 MPH.
2. THE RIGHT-OF-WAY IS FREE ACCESS.
3. ALL WORK IN PA STATE HIGHWAY RIGHT-OF-WAY IS TO BE PERFORMED CONSISTENT WITH THE FOLLOWING:

A. PENNDOT PUBLICATION 13M, DESIGN MANUAL PART 2 – HIGHWAY DESIGN

B. PENNDOT PUBLICATION 34, APPROVED AGGREGATE PRODUCERS (BULLETIN 14)

C. PENNDOT PUBLICATION 35, APPROVED CONSTRUCTION MATERIALS (BULLETIN 15)

D. PENNDOT PUBLICATION 41, PRODUCERS OF BITUMINOUS MATERIALS (BULLETIN 41)

E. PENNDOT PUBLICATION 42, PRODUCERS OF READY-MIX CONCRETE (BULLETIN 42)

F. PENNDOT PUBLICATION 46, TRAFFIC ENGINEERING MANUAL

G. PENNDOT PUBLICATION 72M, STANDARDS FOR ROADWAY CONSTRUCTION

H. PENNDOT PUBLICATION 111, PAVEMENT MARKINGS AND SIGNING STANDARDS

I. PENNDOT PUBLICATION 212, OFFICIAL TRAFFIC CONTROL DEVICES

J. PENNDOT PUBLICATION 213, TEMPORARY TRAFFIC CONTROL GUIDELINES

K. PENNDOT PUBLICATION 408, SPECIFICATIONS
4. DETAILS, OTHER THAN THOSE INDICATED, ARE ON THE FOLLOWING STANDARD DRAWINGS:

RC-10M JUN. 1, 2010 CLASSIFICATION OF EARTHWORK

RC-13M JUN. 1, 2010 PAY LIMIT OF SUBBASE

RC-64M FEB. 19, 2021 CURBS AND GUTTERS

RC-67M FEB. 19, 2021 CURB RAMPS AND SIDEWALKS
5. PERMITTEE IS RESPONSIBLE FOR MAINTENANCE OF ALL CURBS AND GUTTERS.
6. PERMITTEE IS RESPONSIBLE FOR MAINTENANCE OF ALL CURB RAMPS AND SIDEWALKS
7. PERMITTEE IS RESPONSIBLE FOR MAINTENANCE OF ALL AUTHORIZED SIGNS AND PAVEMENT MARKINGS.
8. CONTACT PENNSYLVANIA ONE-CALL (1-800-242-1776) THREE WORKING DAYS BEFORE EXCAVATION OR DEMOLITION WORK.
9. THIS PERMIT MAY BE RESTRICTED ON WORKING HOURS AND TIMES FOR HOLIDAYS, WEEKENDS, AND SPECIAL OR UNFORESEEN EVENTS AND WILL REQUIRE APPROVAL FROM THE COUNTY OFFICE PRIOR TO WORKING DURING THESE PERIODS.
10. FINAL APPROVAL OF ALL PROPOSED SAWCUT LOCATIONS WILL BE AT THE DISCRETION OF THE INSPECTOR-IN-CHARGE AND WILL BE CONFIRMED AT THE PRE-CONSTRUCTION MEETING. IF THE SAWCUT MUST BE LOCATED WITHIN A TRAVEL LANE, IT WILL BE NECESSARY TO MILL AND OVERLAY THE TRAVEL LANE TO PREVENT A JOINT IN A WHEEL PATH.
11. THE PROPOSED PAVEMENT SECTION MUST BE AS INDICATED ON THE PLAN, OR MATCH THE EXISTING AS FOUND IN THE FIELD, WHICHEVER IS GREATER.
12. ALL EXISTING PAVEMENT MARKINGS WHICH ARE NO LONGER APPROPRIATE SHALL BE ERADICATED BY THE PERMITTEE. THE PERMITTEE SHALL PLACE ALL REQUIRED NEW PAVEMENT MARKINGS.
13. ALL PAVEMENT MARKINGS OTHER THAN LONGITUDINAL LINES TO BE HOT THERMOPLASTIC (PENNDOT PUBLICATION 111, TC-8600).
14. MATCH EXISTING PAVEMENT MARKINGS AT THE LIMITS OF WORK.
15. MATERIAL CERTIFICATION MUST BE PROVIDED, BY AND APPROVED MANUFACTURER LISTED IN THE DEPARTMENT'S PUBLICATION 35 (BULLETIN 15), FOR ALL MATERIALS AND STRUCTURES WITHIN THE PENNDOT'S RIGHT-OF-WAY.
16. ALL PROPOSED PEDESTRIAN FACILITIES REFLECTED ON THESE PLANS, INCLUDING THOSE THAT ARE OUTSIDE OF PENNDOT LEGAL RIGHT-OF-WAY, SHALL BE CONSTRUCTED TO COMPLY WITH THE REQUIREMENTS OF THE U.S. ACCESS BOARD, PUBLIC RIGHT-OF-WAY ACCESSIBILITY GUIDELINES (PROWAG) OF THE ACCESSIBILITY GUIDELINES OF BUILDINGS AND FACILITIES (ADAAG). PENNDOT DESIGN MANUAL PART 2, CHAPTER 6, AND PENNDOT STANDARDS FOR ROADWAY CONSTRUCTION (PENNDOT PUBLICATION 72M, RC-67M) PROVIDE GUIDANCE ON ADA ACCESSIBLE DESIGN FOR PEDESTRIAN FACILITIES AND CAN BE UTILIZED FOR REFERENCE.
17. ALL SLOPE MEASUREMENTS WILL BE INSPECTED/VERIFIED WITH A 2-FOOT SMART LEVEL.
18. IT IS THE RESPONSIBILITY OF THE PERMITTEE TO PREVENT CONSTRUCTION DEBRIS FROM ENTERING ALL EXISTING STORM DRAINAGE FACILITIES WITHIN THE PROJECT LIMITS. ALL EXISTING STORM DRAINAGE FACILITIES SHALL BE INSPECTED BY THE INSPECTOR-IN-CHARGE DURING AND AFTER CONSTRUCTION AND CLEANED AT THEIR DISCRETION.
19. THE PERMITTEE IS RESPONSIBLE FOR THE COORDINATION OF RELOCATING ANY CONFLICTING UTILITIES WHICH ARE THE RESULT OF THESE IMPROVEMENTS.
20. A LIST OF PUBLIC UTILITIES IN ACCORDANCE WITH ACT 287-1974 IS LOCATED ON THE TITLE SHEET.

CONSTRUCTION SEQUENCE:

1. DAILY PLACE SHORT-TERM TRAFFIC CONTROL DEVICES PER PUBLICATION 213 PATA FIGURES 106, 107, 110-E, F, O OR P. PROVIDE FLAGGERS AS NEEDED.
2. INSTALL PEDESTRIAN WARNING SIGNAGE AND BARRIERS AROUND SIDEWALK WORK AREA.
3. DEMOLISH EXISTING CURB AND SIDEWALK.
4. INSTALL BASE STONE AND CONCRETE FORMS.
5. POUR CONCRETE AND STRIP FORMS AFTER CONCRETE HAS CURED.
6. INSTALL BACKFILL ALONG SIDEWALKS AND CURBS.
7. PERFORM PERMANENT PAVEMENT RESTORATION WITHIN ROADWAYS.
8. REMOVE TRAFFIC CONTROL DEVICES DAILY UPON COMPLETION OF THE WORK. IF TRENCHES REMAIN OPEN, TRAFFIC AND PEDESTRIAN CONTROLS SHALL REMAIN IN PLACE UNTIL CONSTRUCTION IS COMPLETED FOR THAT AREA.

DISTRICT	COUNTY	ROUTE	SECTION	SHEET	
6-0	CHESTER			2 OF 10	
ATGLEN BOROUGH					
NUMBER	REVISIONS			DATE	BY

MAINTENANCE AND PROTECTION OF TRAFFIC (MPT) NOTES:

1. THIS WORK CONSISTS OF THE MAINTENANCE AND PROTECTION OF TRAFFIC AND THE PROTECTION OF THE PUBLIC WHEN APPROACHING AND DEPARTING THE CONSTRUCTION AREA AND WITHIN THE LIMITS OF CONSTRUCTION.
2. FURNISH, ERECT, PLACE AND MAINTAIN TRAFFIC CONTROL SIGNS AND DEVICES. MAINTAIN TRAFFIC DURING HOURS OF CONSTRUCTION AND AT ALL OTHER TIMES CONSISTENT WITH THE METHODS INDICATED ON THESE DRAWINGS AND THE FOLLOWING:

A. PENNDOT PUBLICATION 35

B. PENNDOT PUBLICATION 46

C. PENNDOT PUBLICATION 72M

D. PENNDOT PUBLICATION 111

E. PENNDOT PUBLICATION 212

F. PENNDOT PUBLICATION 213

G. PENNDOT PUBLICATION 236

H. PENNDOT PUBLICATION 408


I. MUTCD, CURRENT EDITION
3. REMOVE THESE DEVICES IMMEDIATELY UPON COMPLETION OF THE WORK. PENNDOT WILL REMOVE ANY TRAFFIC CONTROL DEVICES ERECTED BY DEPARTMENT FORCES.
4. PERMITTEE MUST ARRANGE FOR INSPECTION OF ALL TRAFFIC CONTROL DEVICES PRIOR TO START OF WORK.
5. COVER OR REMOVE ALL CONFLICTING SIGNS AND ERADICATE ALL CONFLICTING PAVEMENT MARKINGS.
6. MOUNT ALL LONG-TERM ADVANCE WARNING SIGNS ON TYPE III BARRICADES UNLESS OTHERWISE NOTED OR INSTRUCTED BY DISTRICT OFFICE.
7. ALL SIGNS AND DEVICES TO BE MAINTAINED IN NEW OR LIKE NEW CONDITION.
8. DRIVEWAYS WILL BE KEPT ACCESSIBLE AT ALL TIMES. LOCATE ALL SIGNS SO THAT SIGHT DISTANCES WILL NOT BE OBSTRUCTED AT DRIVEWAYS AND LOCAL ROADS.
9. ALL CHANNELIZING DEVICES, BARRICADES, AND SIGNS SHALL HAVE TYPE III OR BETTER PRISMATIC RETROREFLECTIVE SHEETING. SHEETING SHALL BE APPROVED AND LISTED IN PENNDOT PUBLICATION 35 (BULLETIN 15).
10. NO TRAFFIC RESTRICTIONS OR LANE CLOSURES ARE PERMITTED BETWEEN 6:00AM AND 9:00 AM BETWEEN 3:00 PM AND 6:00 PM MONDAYS THROUGH FRIDAYS OR ON LEGAL HOLIDAYS AND WEEKENDS ASSOCIATED WITH LEGAL HOLIDAYS. ALL RESTRICTIONS AND CLOSURES ARE TO BE REMOVED BY NOON ON THE DAY PRIOR TO THE LEGAL HOLIDAY.
11. PERMITTEE SHALL NOTIFY LOCAL EMERGENCY AUTHORITIES (E.G., POLICE, FIRE, MEDICAL). AFFECTED BUSINESSES, SCHOOL DISTRICT(S), THE GENERAL PUBLIC, THE DISTRICT PERMIT MANAGER AND THE DISTRICT APRAS COORDINATOR AT LEAST FOURTEEN DAYS PRIOR TO ANY SIGNIFICANT TRAFFIC IMPACTS (E.G., LATERAL WIDTH RESTRICTIONS LESS THAN 16 FEET, DETOURS).
12. MAINTENANCE AND PROTECTION OF TRAFFIC DURING CONSTRUCTION SHALL BE IN ACCORDANCE WITH APPLICABLE PATA DRAWINGS: 101-A, 102, 103, 104, 107, 110 IN THE CURRENT PENNDOT PUBLICATION 213, "TEMPORARY TRAFFIC CONTROL GUIDELINES".
13. DROPOFFS CREATED BY CONSTRUCTION OPERATIONS SHALL BE TREATED CONSISTENT WITH PUBLICATION 408, SECTION 901.3 (J).
14. REMOVE ALL SHORT-TERM WORK ZONE TRAFFIC CONTROL SIGNING UPON COMPLETION OF THAT DAYS'S WORK PERIOD.
15. RESTRICTING TRAFFIC FLOW WITHIN THE WORK AREA SHALL BE MINIMIZED TO PREVENT TRAFFIC CONGESTION AND UNSAFE TRAFFIC CONDITIONS.
16. NOTIFY THE LOCAL MUNICIPALITY WHERE SIGNALIZED INTERSECTIONS FALL WITHIN THE WORK ZONE. DO NOT FLAG A SIGNALIZED INTERSECTION WITHOUT THE MUNICIPALITY PLACING THE SIGNAL ON FLASH.
17. THE CONTRACTOR SHALL COMPLY WITH ACT 229 OF DECEMBER 2002 DURING CONSTRUCTION ACTIVITIES WITHIN PENNDOT'S RIGHT-OF-WAY.

	 HanoverEngineering 1438 W. MAIN STREET, SUITE 103 EPHRATA, PA 17522 717.721.7444 EKAYLOR@HANOVERENG.COM		
	DATE:	PROJECT DESIGNER:	JOB NO.:
	02 JUNE 2026	ERK	ATG25-12(A)
REG. PROFESSIONAL ENGINEER	DRAWN BY:		CHECKED BY:
DATE:	ERK		RJL

DISTRICT	COUNTY	ROUTE	SECTION	SHEET	
6—0	CHESTER	3066	0010	4 OF 10	
ATGLEN BOROUGH					
NUMBER	REVISIONS			DATE	BY

PAVEMENT MARKING LEGEND

24" SOLID LINE, W/24"

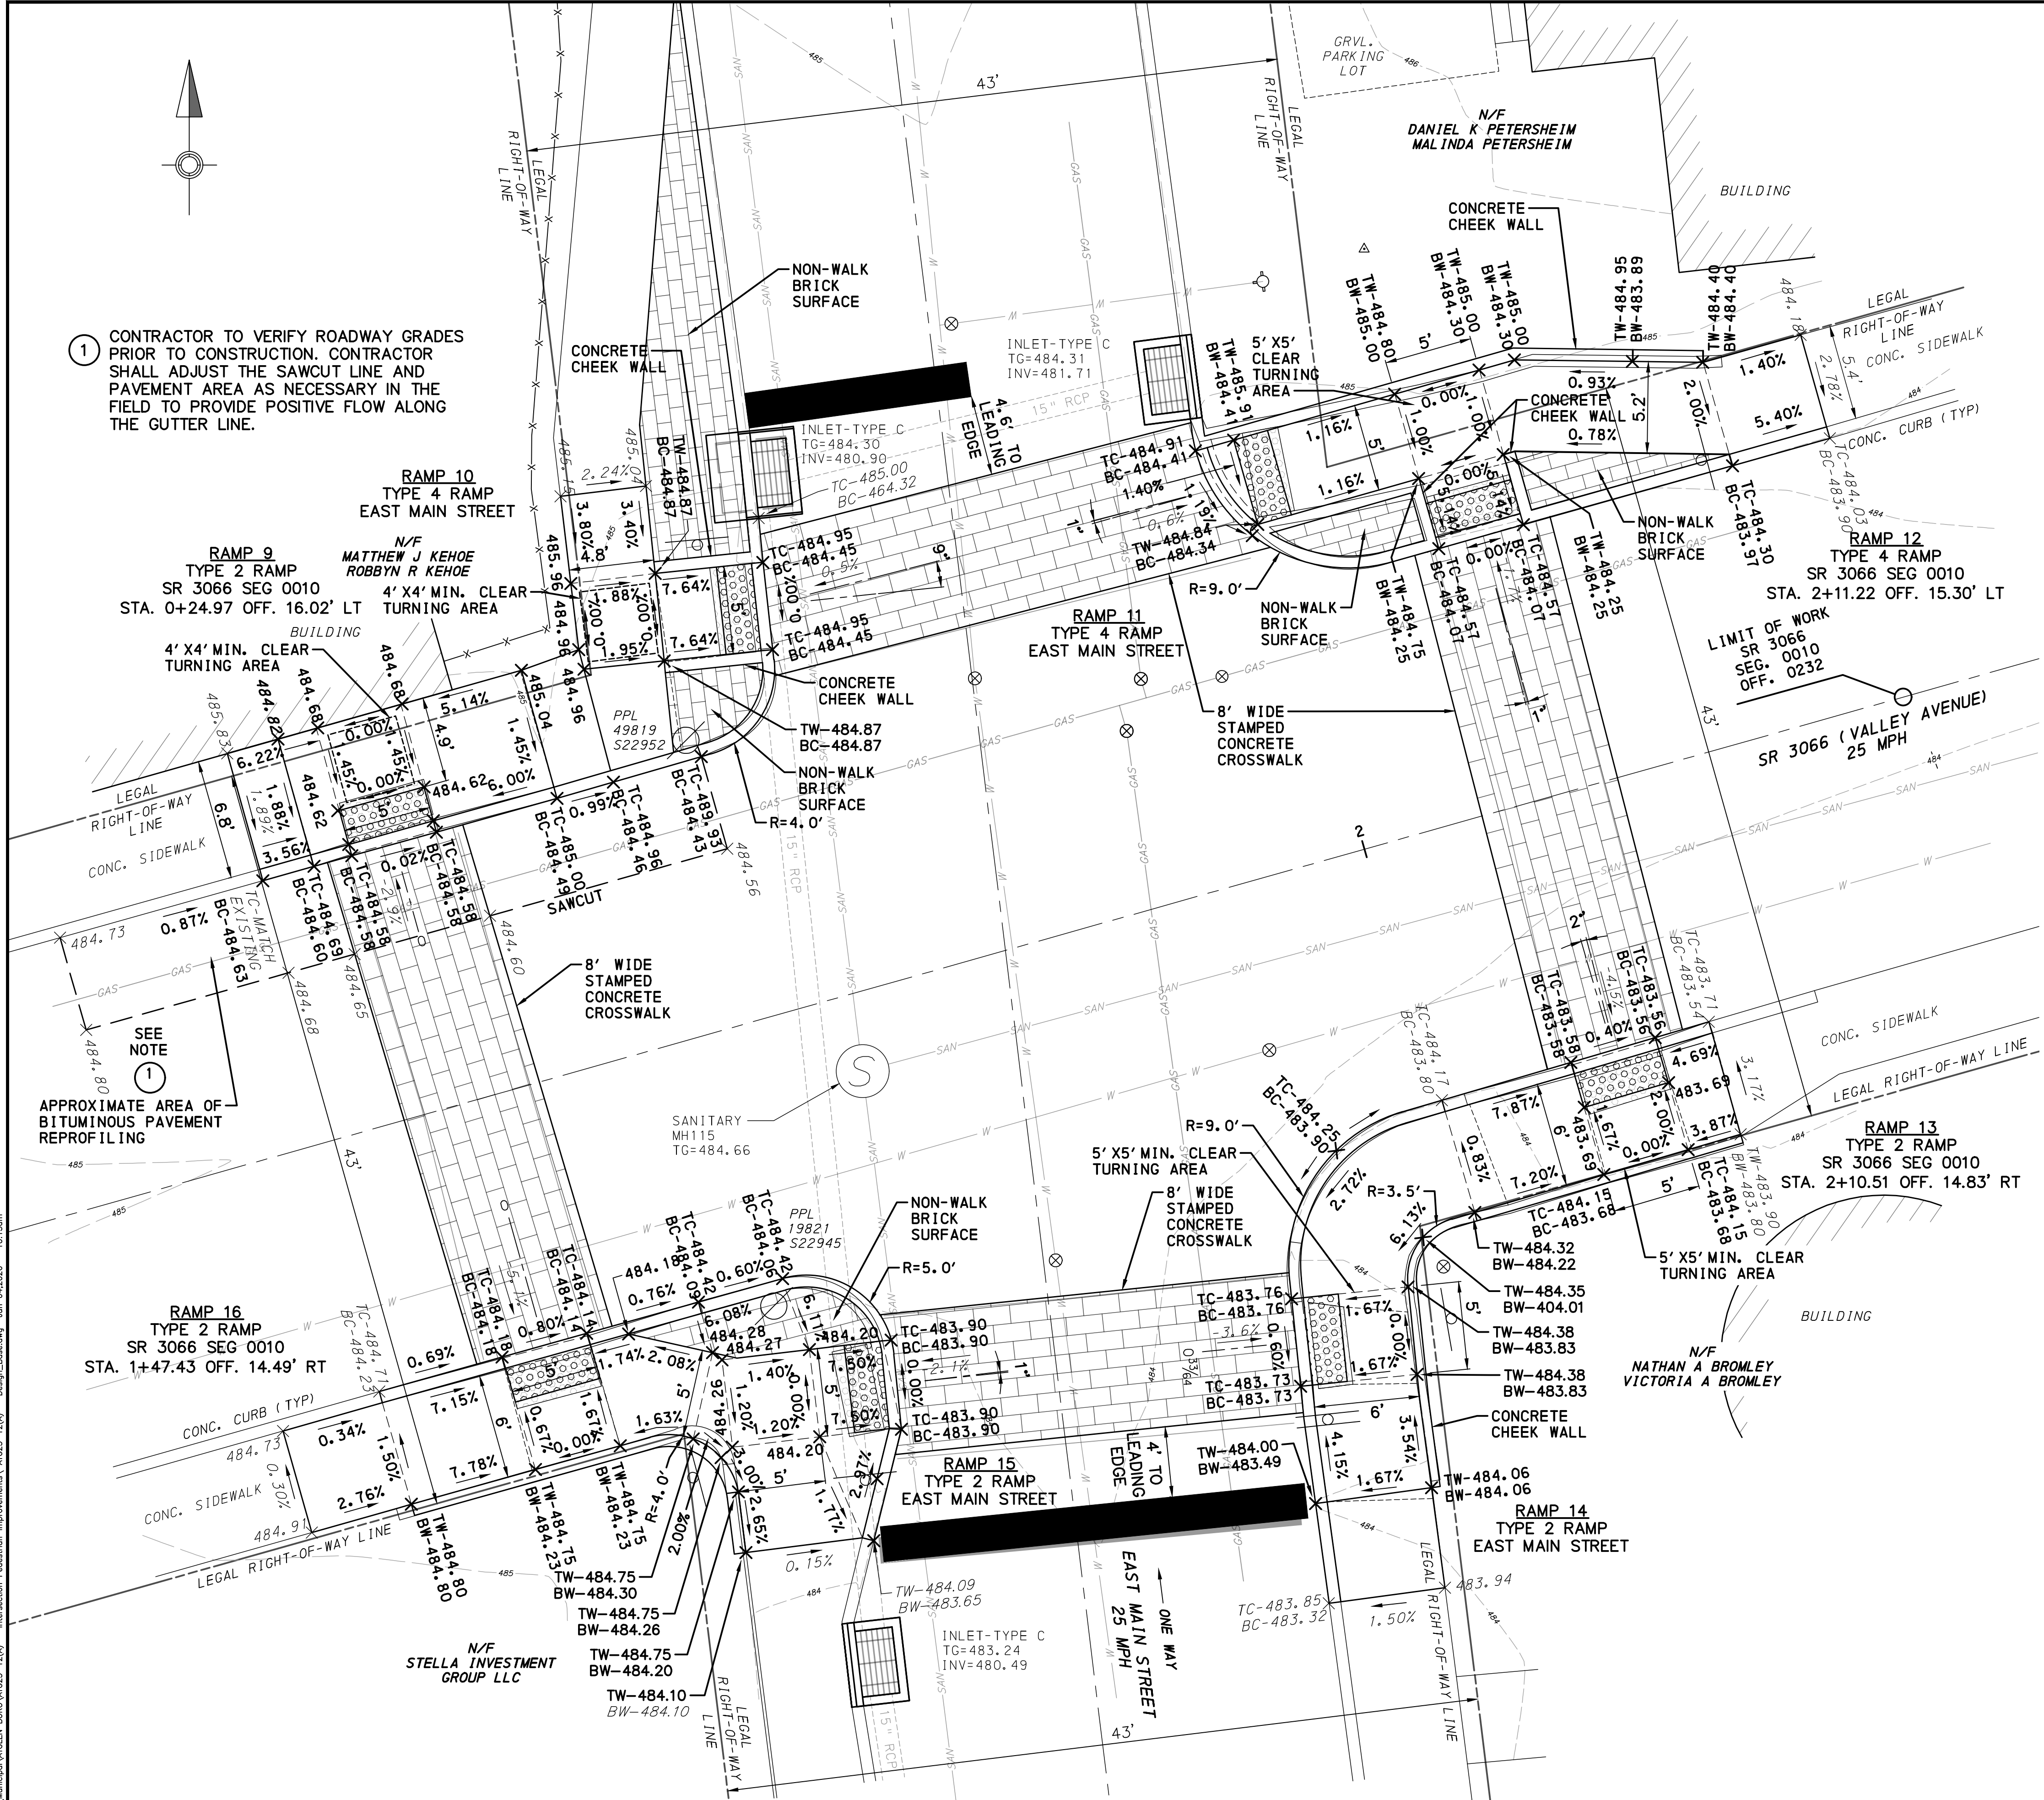

SCALE

HORIZONTAL 0 5 10 FEET





1438 W. MAIN STREET, SUITE 103
EPHRATA, PA 17522
717.721.7444
EKAYLOR@HANOVERENG.COM

DATE:	PROJECT DESIGNER:	JOB NO.:
02 JUNE 2026	ERK	ATG25-12(A)
REG. PROFESSIONAL ENGINEER	DRAWN BY:	CHECKED BY:
	ERK	RJL

Y:\Projects\Municipal\ATGLEN - BORO\ATG25-12(A) - Intersection Pedestrian Improvements\ATG25-12(A) - Design_Base.dwg Jun 04/2026 - 1:01:30pm

DISTRICT	COUNTY	ROUTE	SECTION	SHEET	
6—0	CHESTER	0372	0040	5 OF 10	
ATGLEN BOROUGH					
NUMBER	REVISIONS			DATE	BY

PAVEMENT MARKING LEGEND

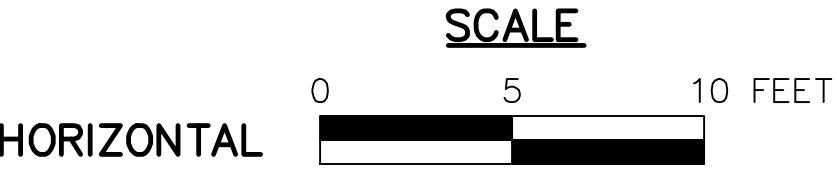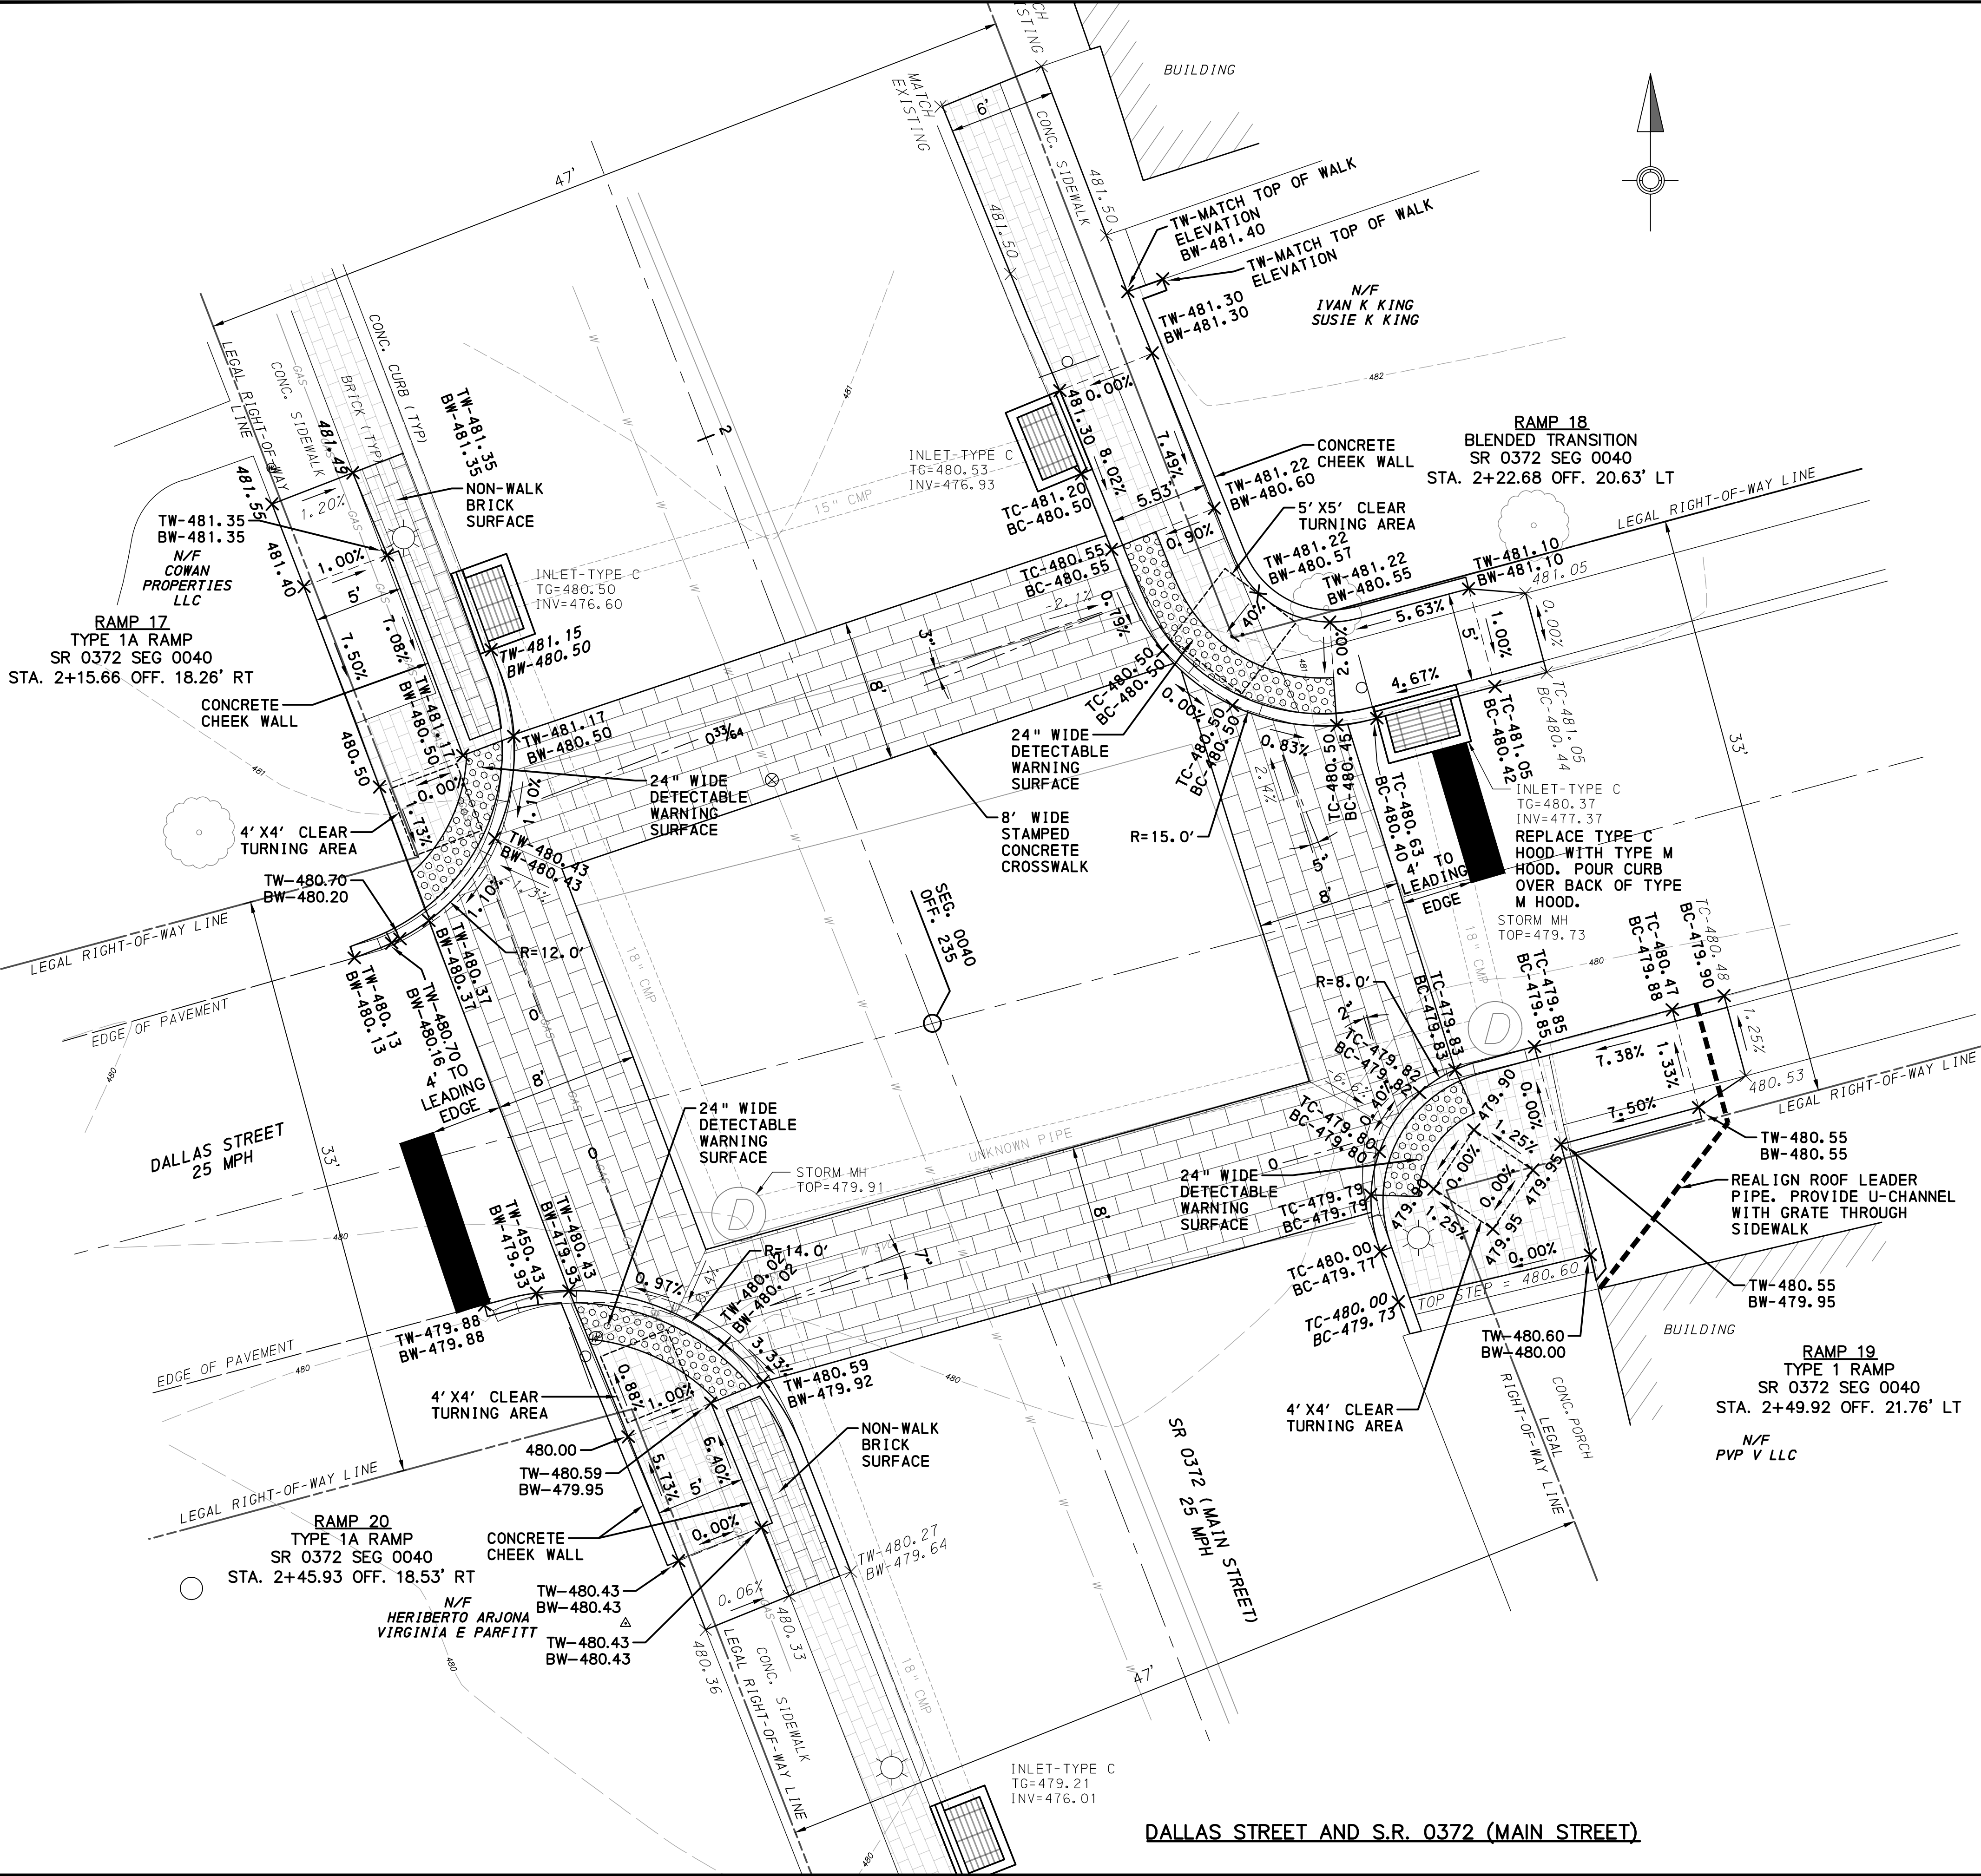

HanoverEngineering

1438 W. MAIN STREET, SUITE 103
EPHRATA, PA 17522
717.721.7444
EKAYLOR@HANOVERENG.COM


DATE:	PROJECT DESIGNER:	JOB NO.:
02 JUNE 2026	ERK	ATG25-12(A)
REG. PROFESSIONAL ENGINEER	DRAWN BY:	CHECKED BY:
DATE:	ERK	RJL

DALLAS STREET AND S.R. 0372 (MAIN STREET)

Y:\Projects\Municipal\ATGLEN - BORO\ATG25-12(A) - Intersection Pedestrian Improvements\ATG25-12(A) - Design_Base.dwg Jun 04/2026 - 10:14am

DISTRICT	COUNTY	ROUTE	SECTION	SHEET	
6-0	CHESTER			6 OF 10	
ATGLEN BOROUGH					
NUMBER	REVISIONS			DATE	BY

PAVEMENT MARKING LEGEND

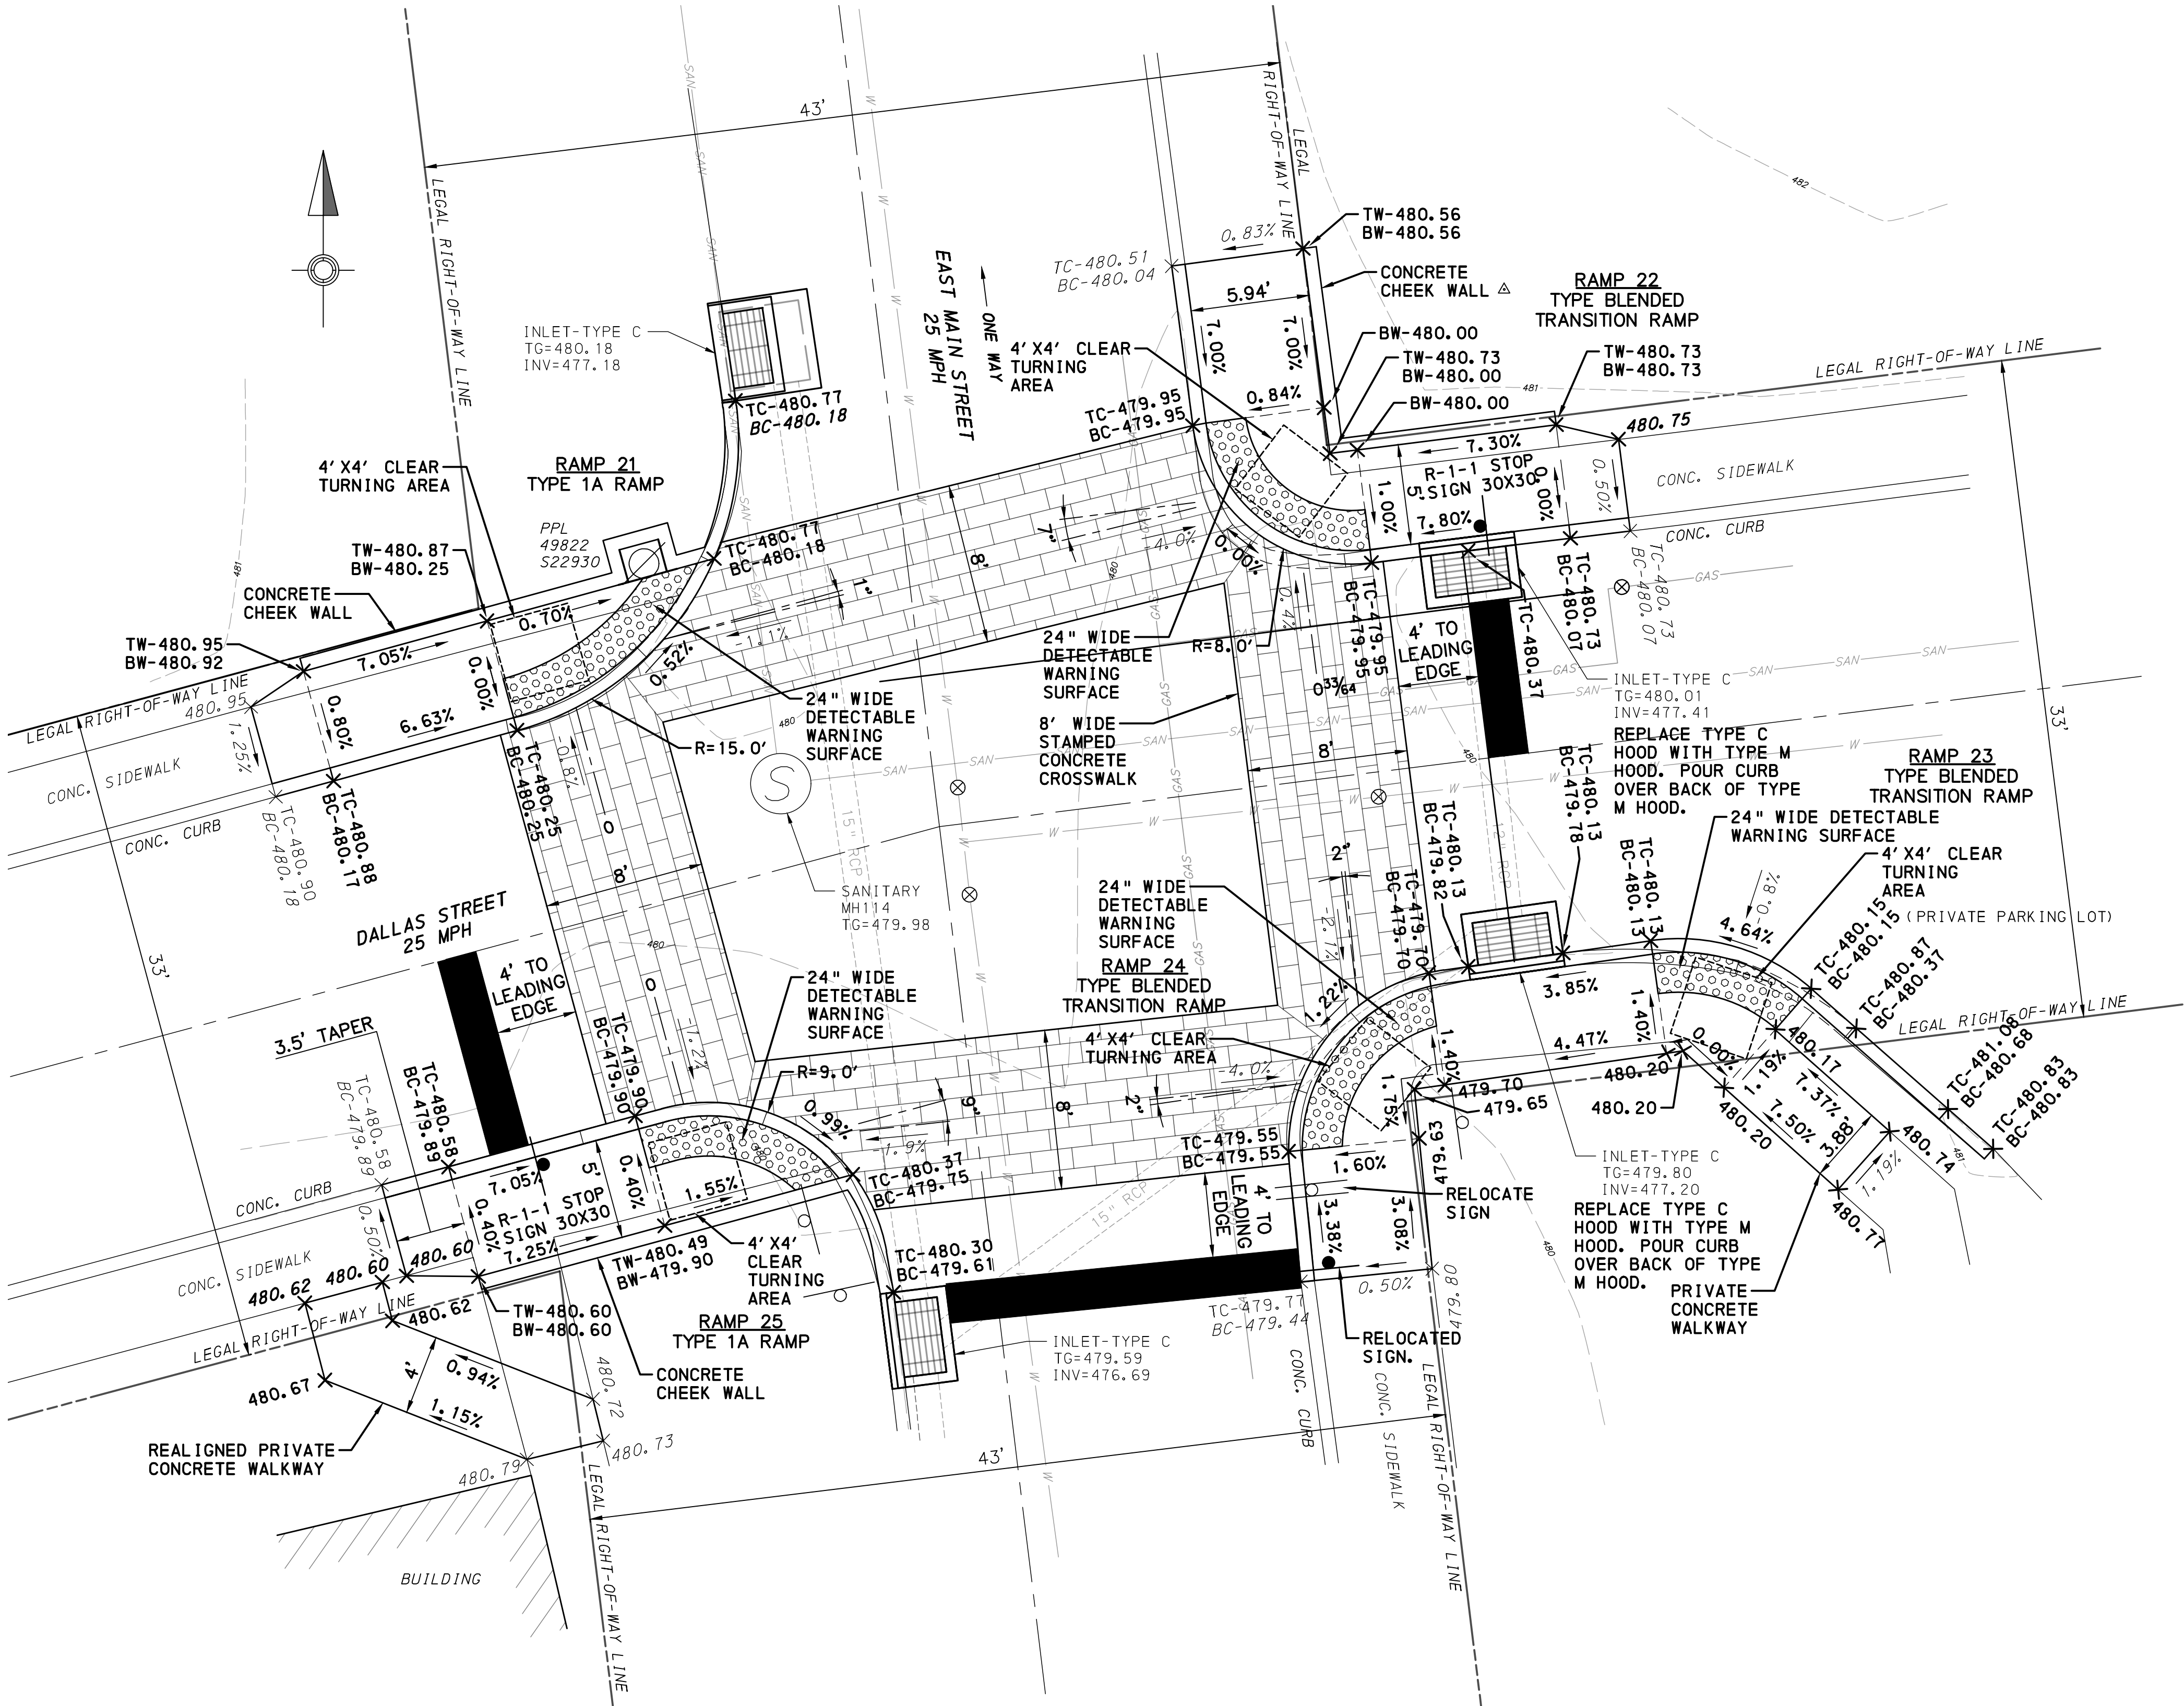

DALLAS STREET AND EAST MAIN STREET

SCALE




1438 W. MAIN STREET, SUITE 103
EPHRATA, PA 17522
717.721.7444
EKAYLOR@HANOVERENG.COM

DATE:	PROJECT DESIGNER:	JOB NO.:
02 JUNE 2026	ERK	ATG25-12(A)
REG. PROFESSIONAL ENGINEER	DRAWN BY:	CHECKED BY:
DATE:	ERK	RJL

DISTRICT	COUNTY	ROUTE	SECTION	SHEET	
6-0	CHESTER	0372	0040	7 OF 10	
ATGLEN BOROUGH					
NUMBER	REVISIONS			DATE	BY

PAVEMENT MARKING LEGEND

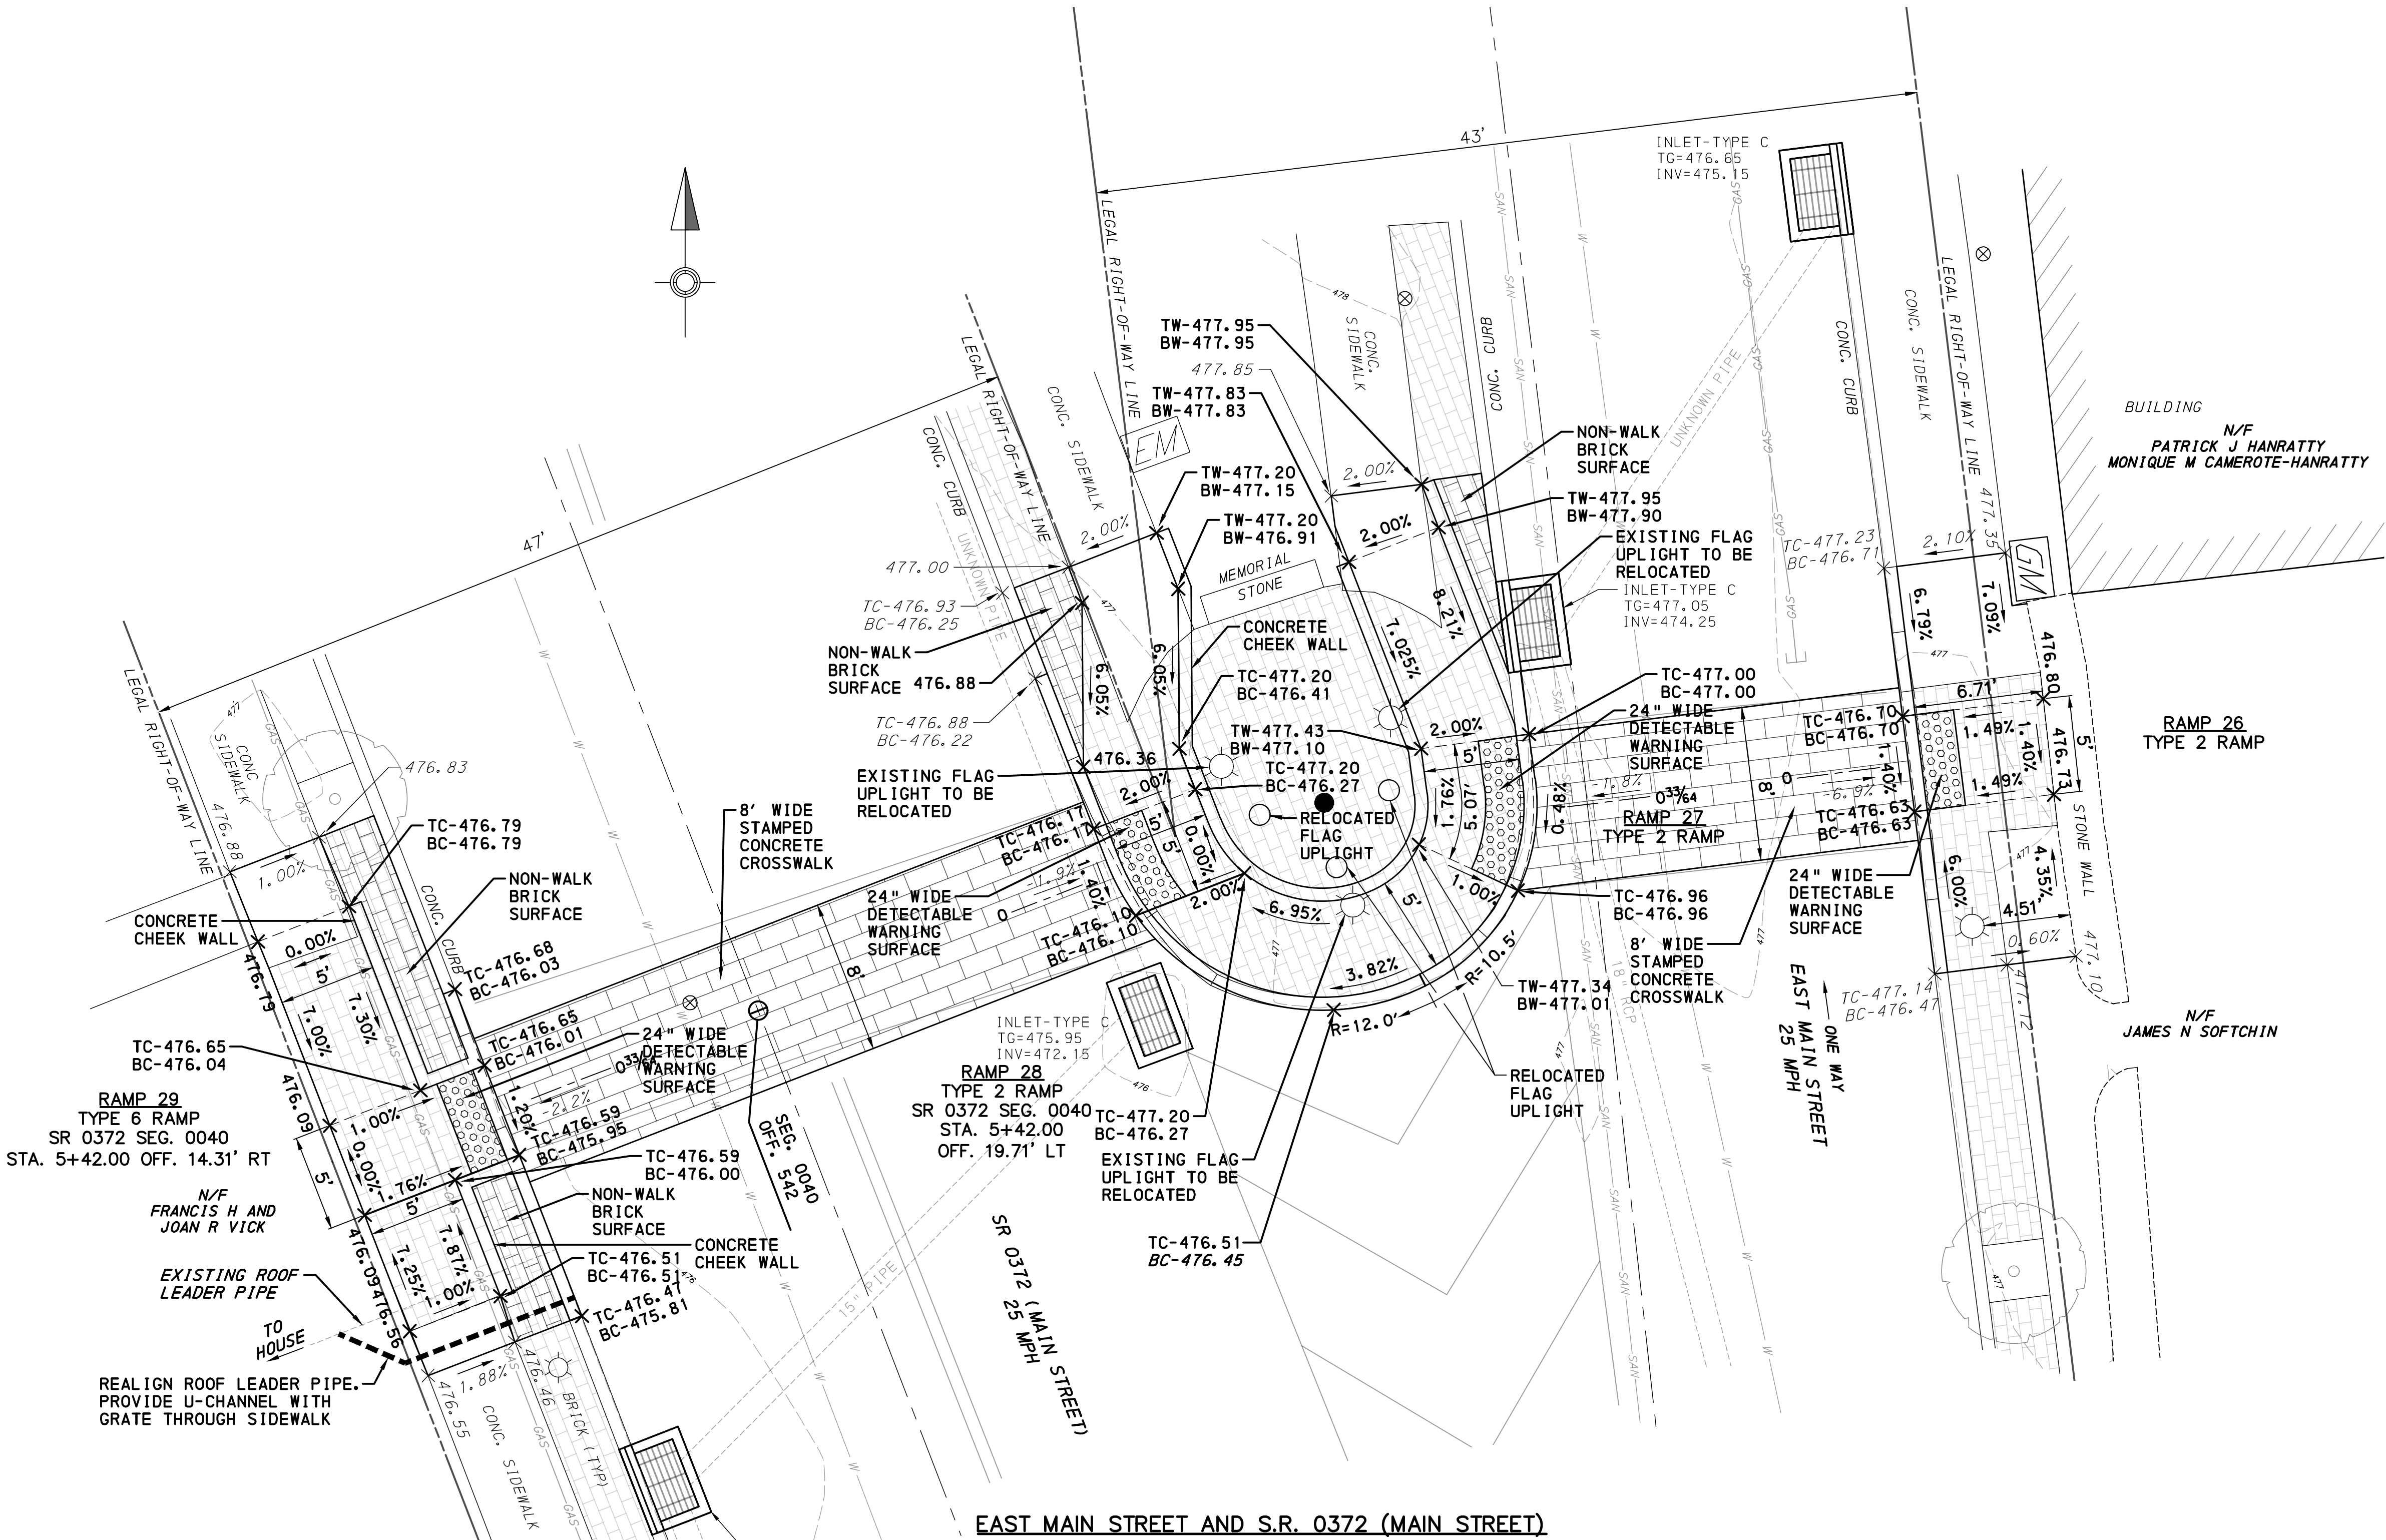

SCALE



1438 W. MAIN STREET, SUITE 103
EPHRATA, PA 17522
717.721.7444
EKAYLOR@HANOVERENG.COM

DATE:	PROJECT DESIGNER:	JOB NO.:
02 JUNE 2026	ERK	ATG25-12(A)
DRAWN BY:		CHECKED BY:
ERK		RJL

REG. PROFESSIONAL ENGINEER

DATE:

DISTRICT	COUNTY	ROUTE	SECTION	SHEET	
6—0	CHESTER	0372	40	8 OF 10	
ATGLEN BOROUGH					
NUMBER	REVISIONS			DATE	BY

PAVEMENT MARKING LEGEND




SCALE




1438 W. MAIN STREET, SUITE 103
EPHRATA, PA 17522
717.721.7444
EKAYLOR@HANOVERENG.COM

DATE:	PROJECT DESIGNER:	JOB NO.:
02 JUNE 2026	ERK	ATG25-12(A)
DRAWN BY:	CHECKED BY:	
ERK	RJL	

REG. PROFESSIONAL ENGINEER
DATE:

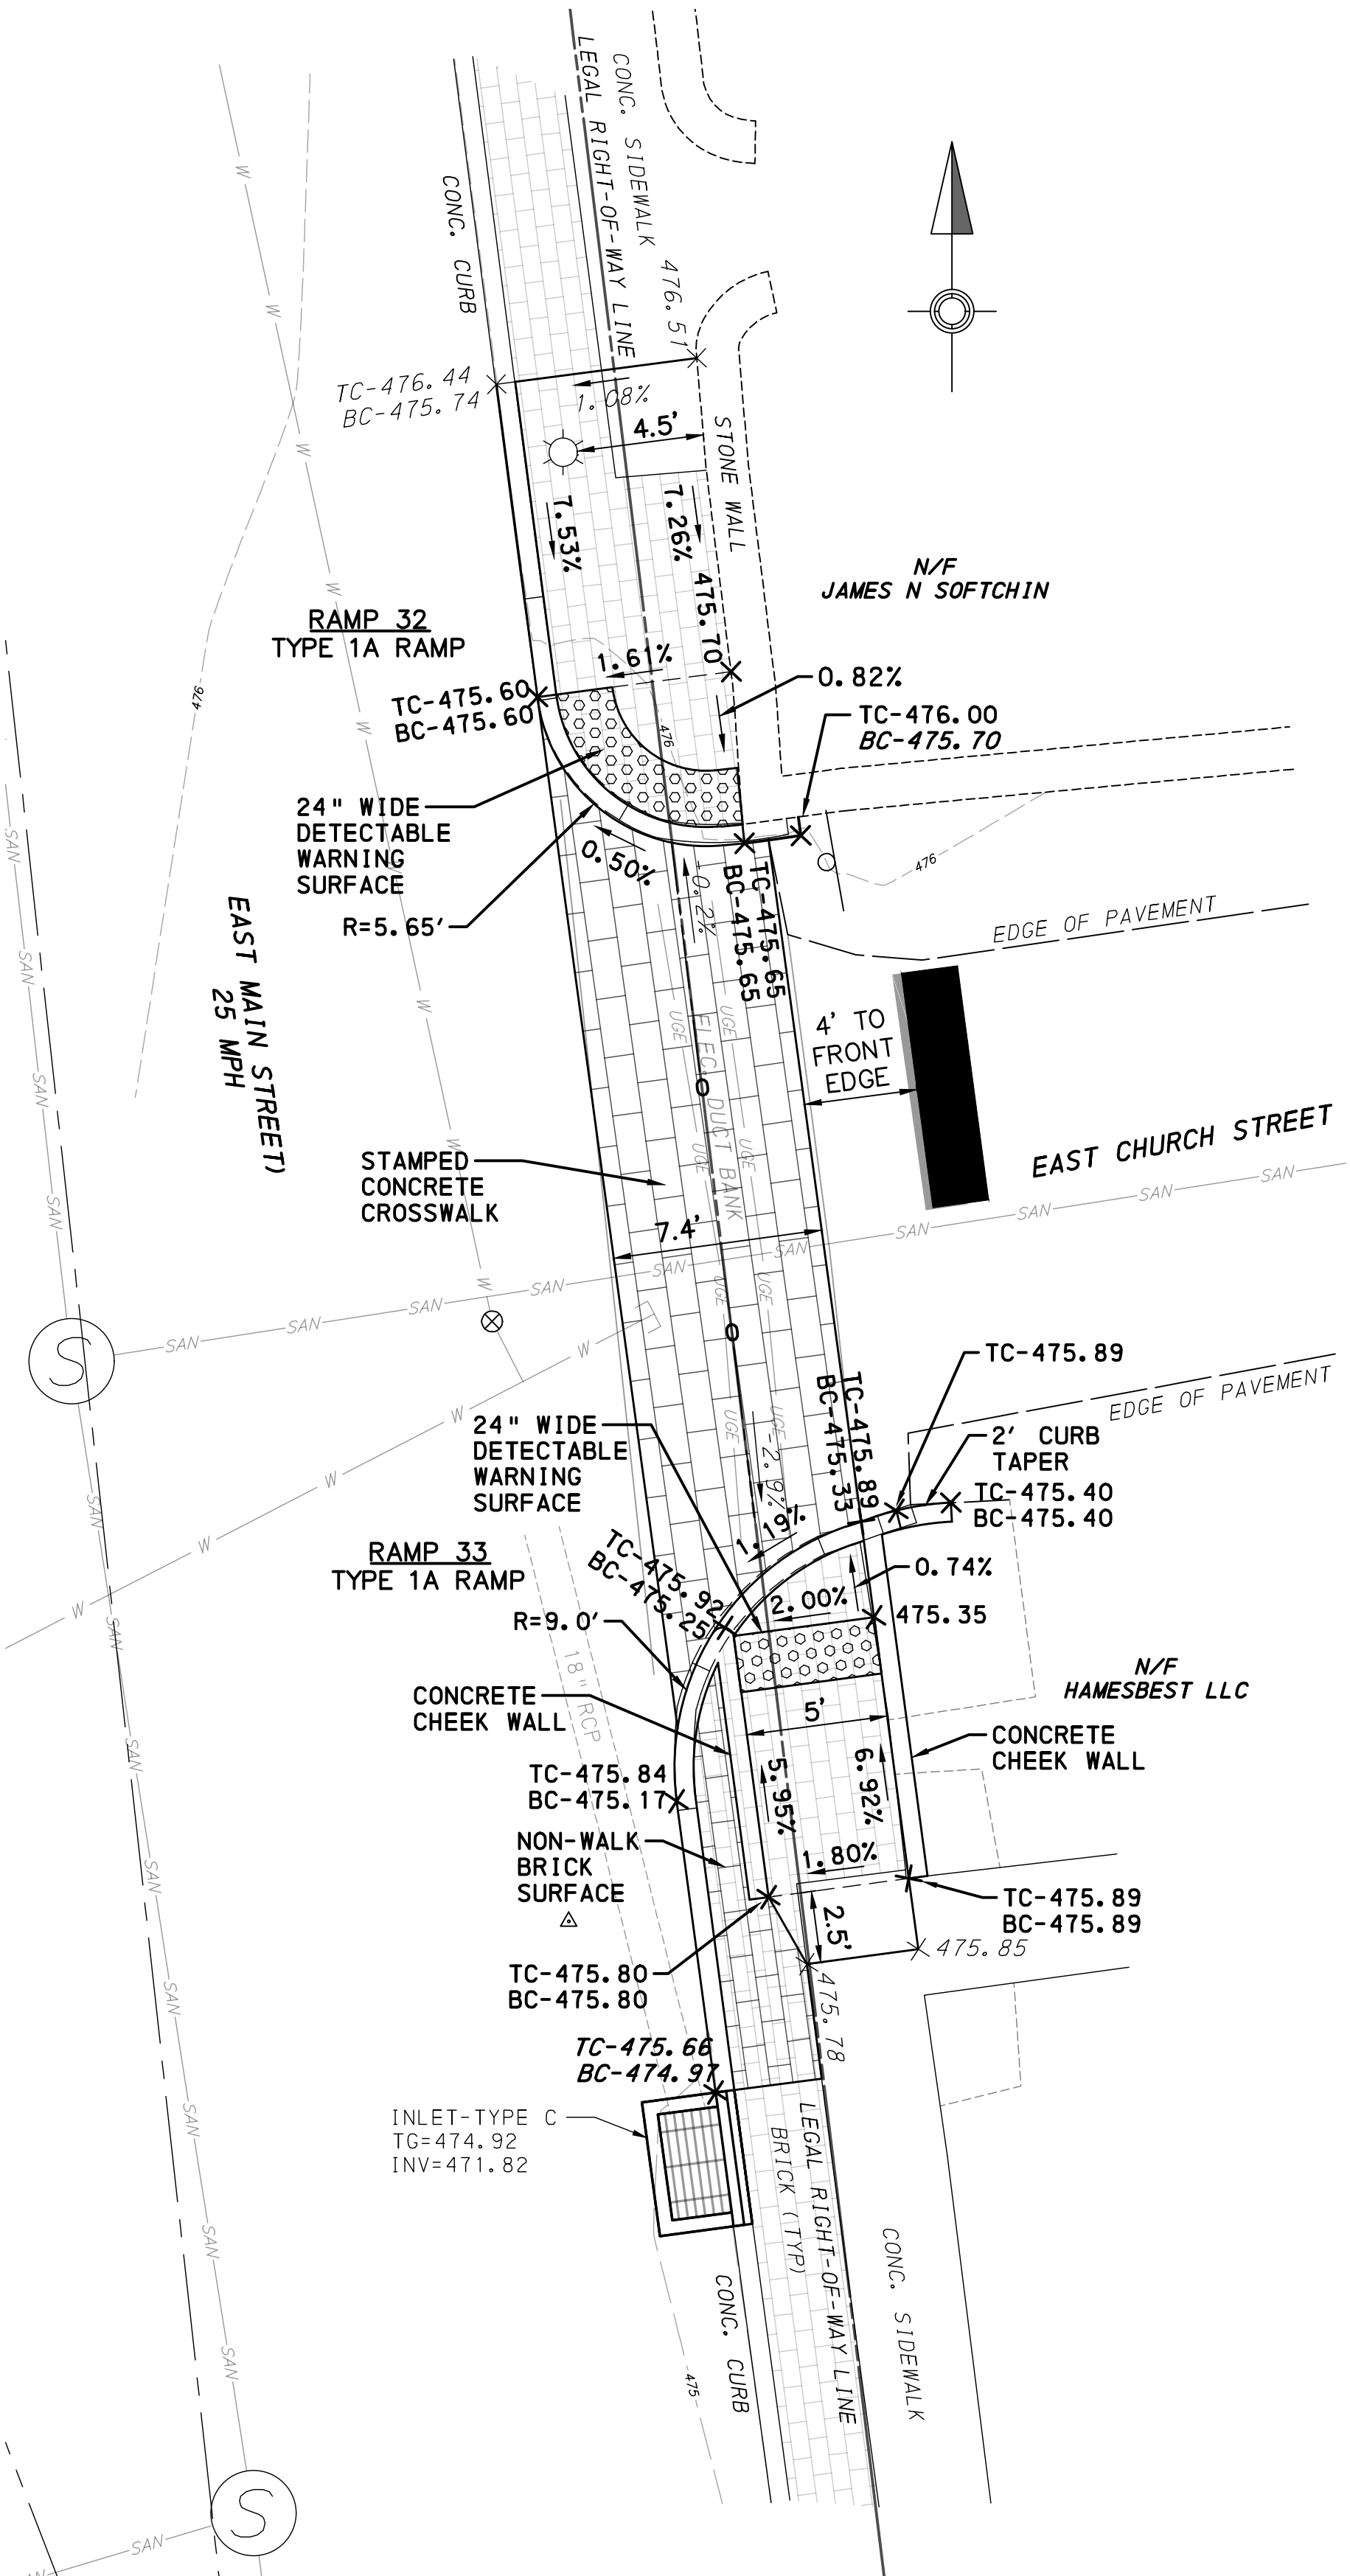


EAST CHURCH STREET AND S.R. 0372 (MAIN STREET)

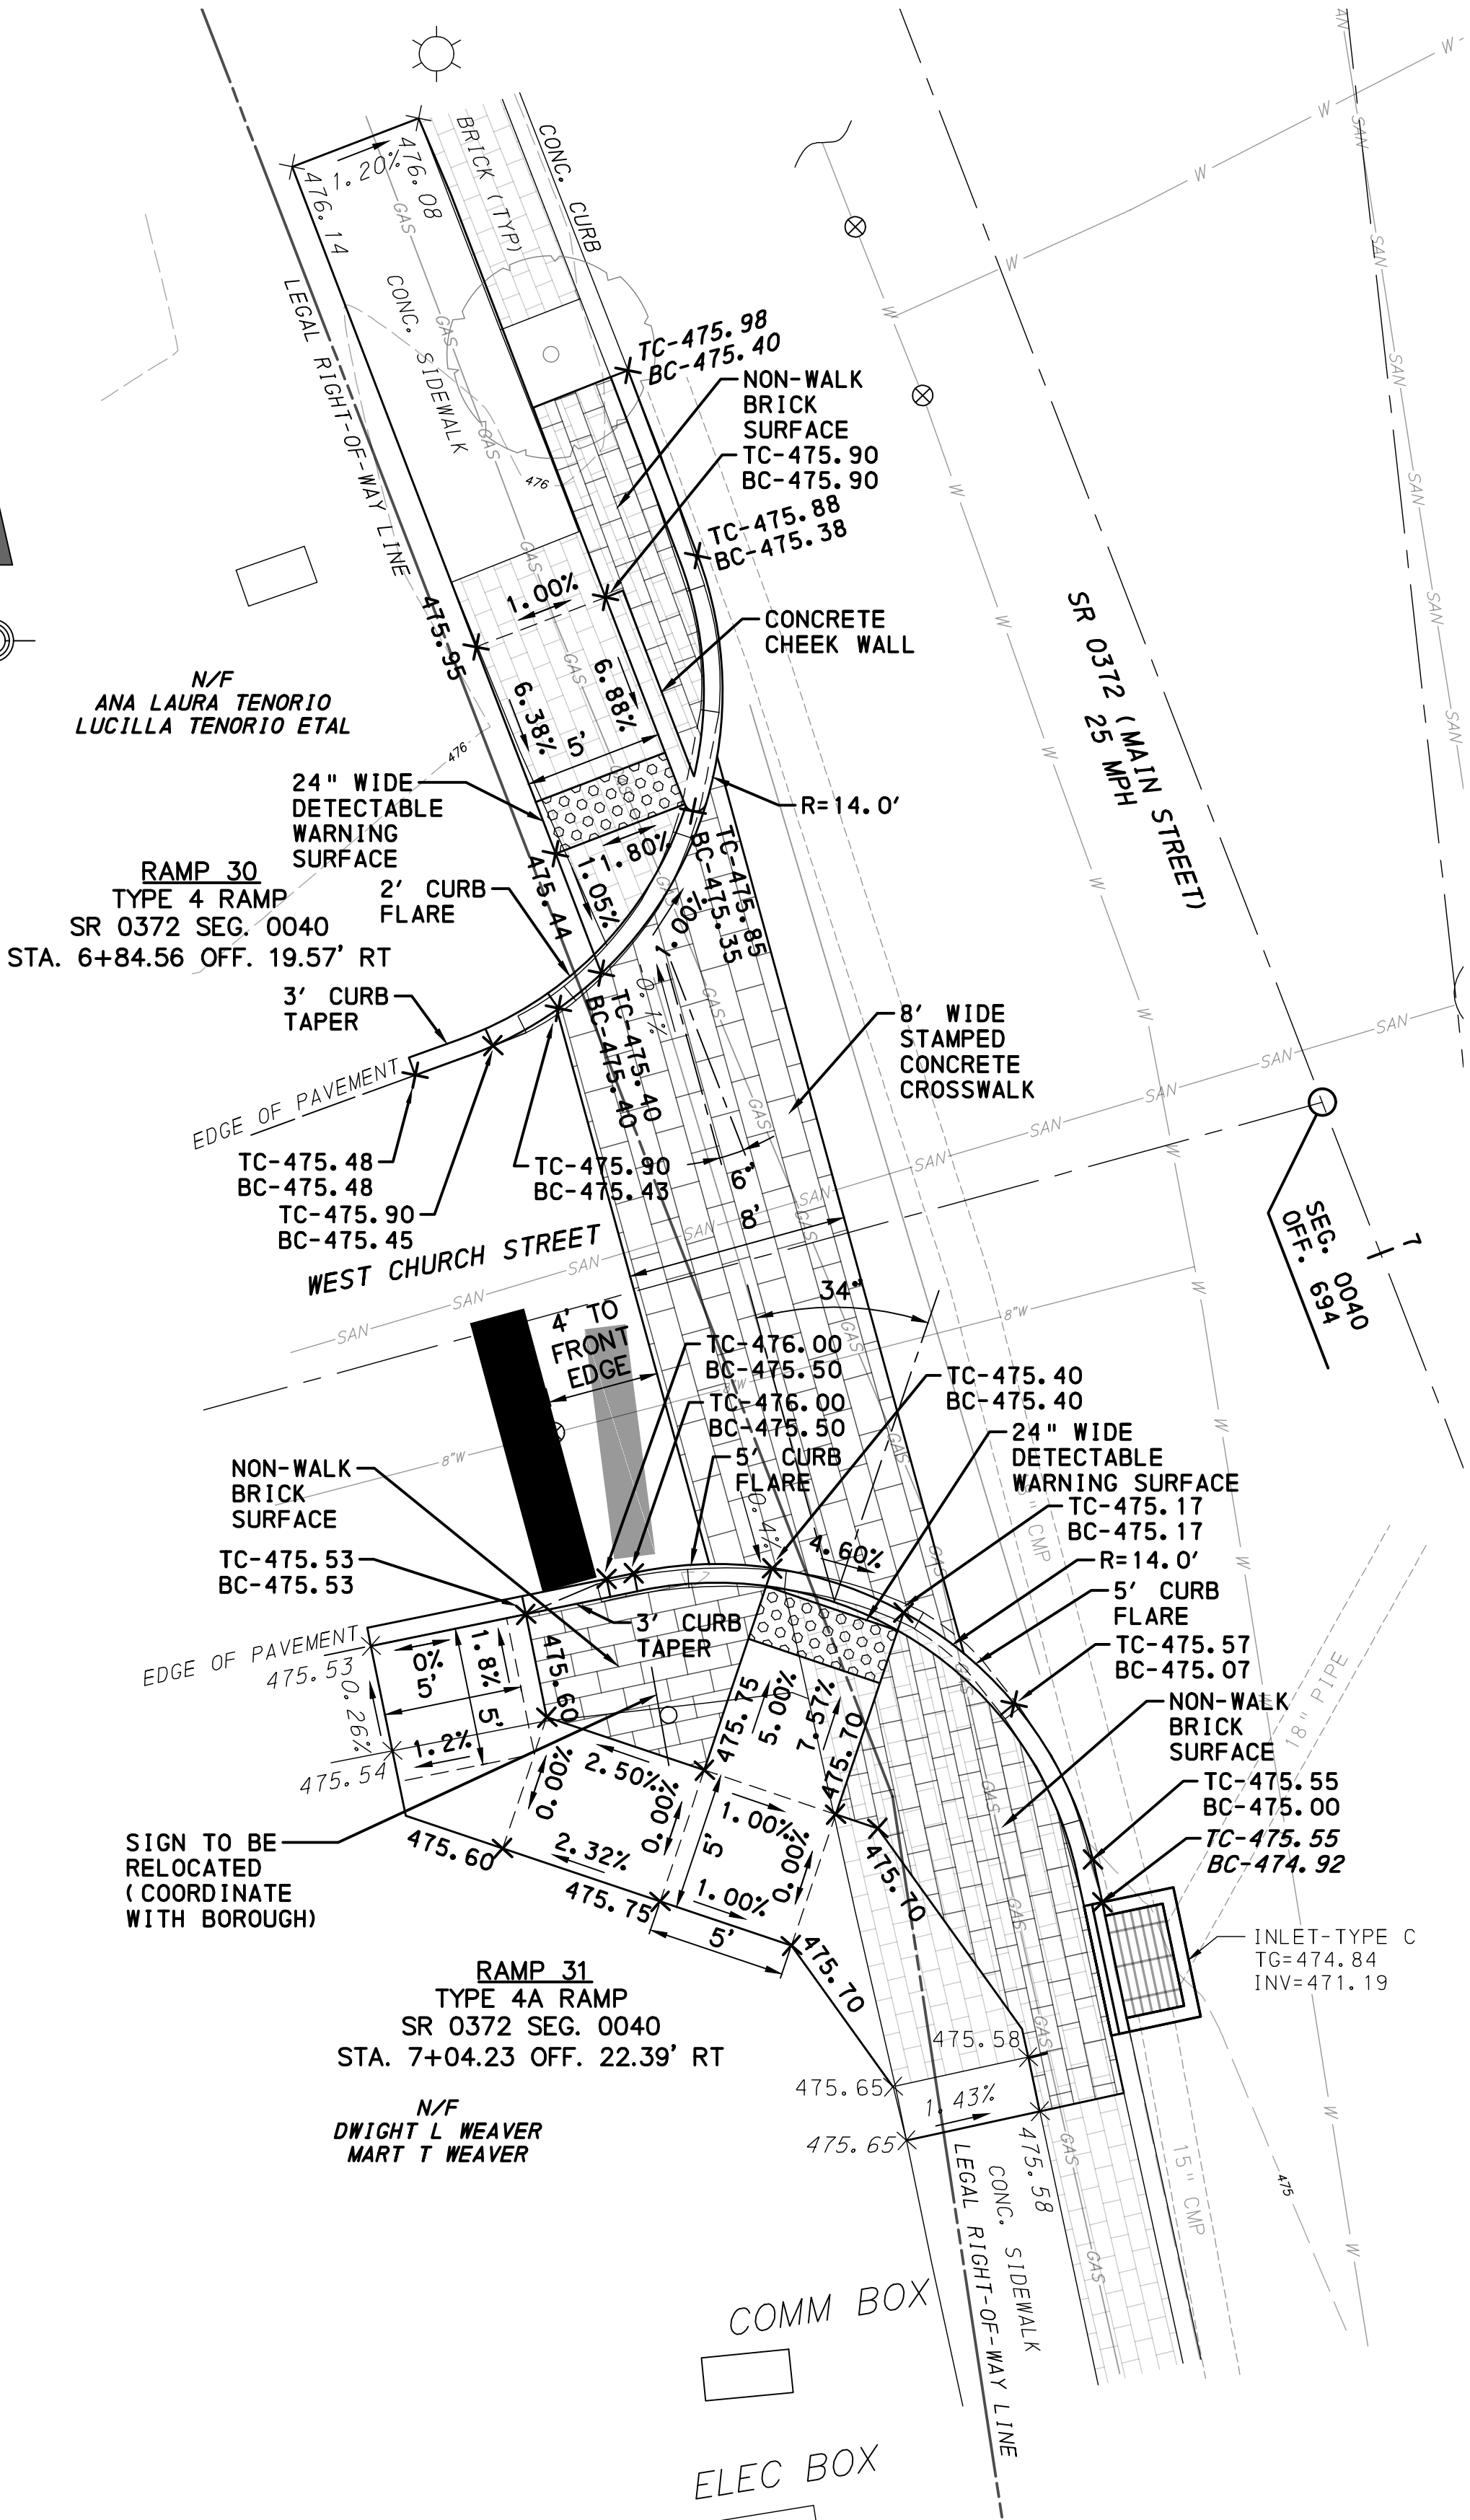

WEST CHURCH STREET AND S.R. 0372 (MAIN STREET)

DISTRICT	COUNTY	ROUTE	SECTION	SHEET	
6-0	CHESTER	0372	50	9 OF 10	
ATGLEN BOROUGH					
NUMBER	REVISIONS			DATE	BY

PAVEMENT MARKING LEGEND

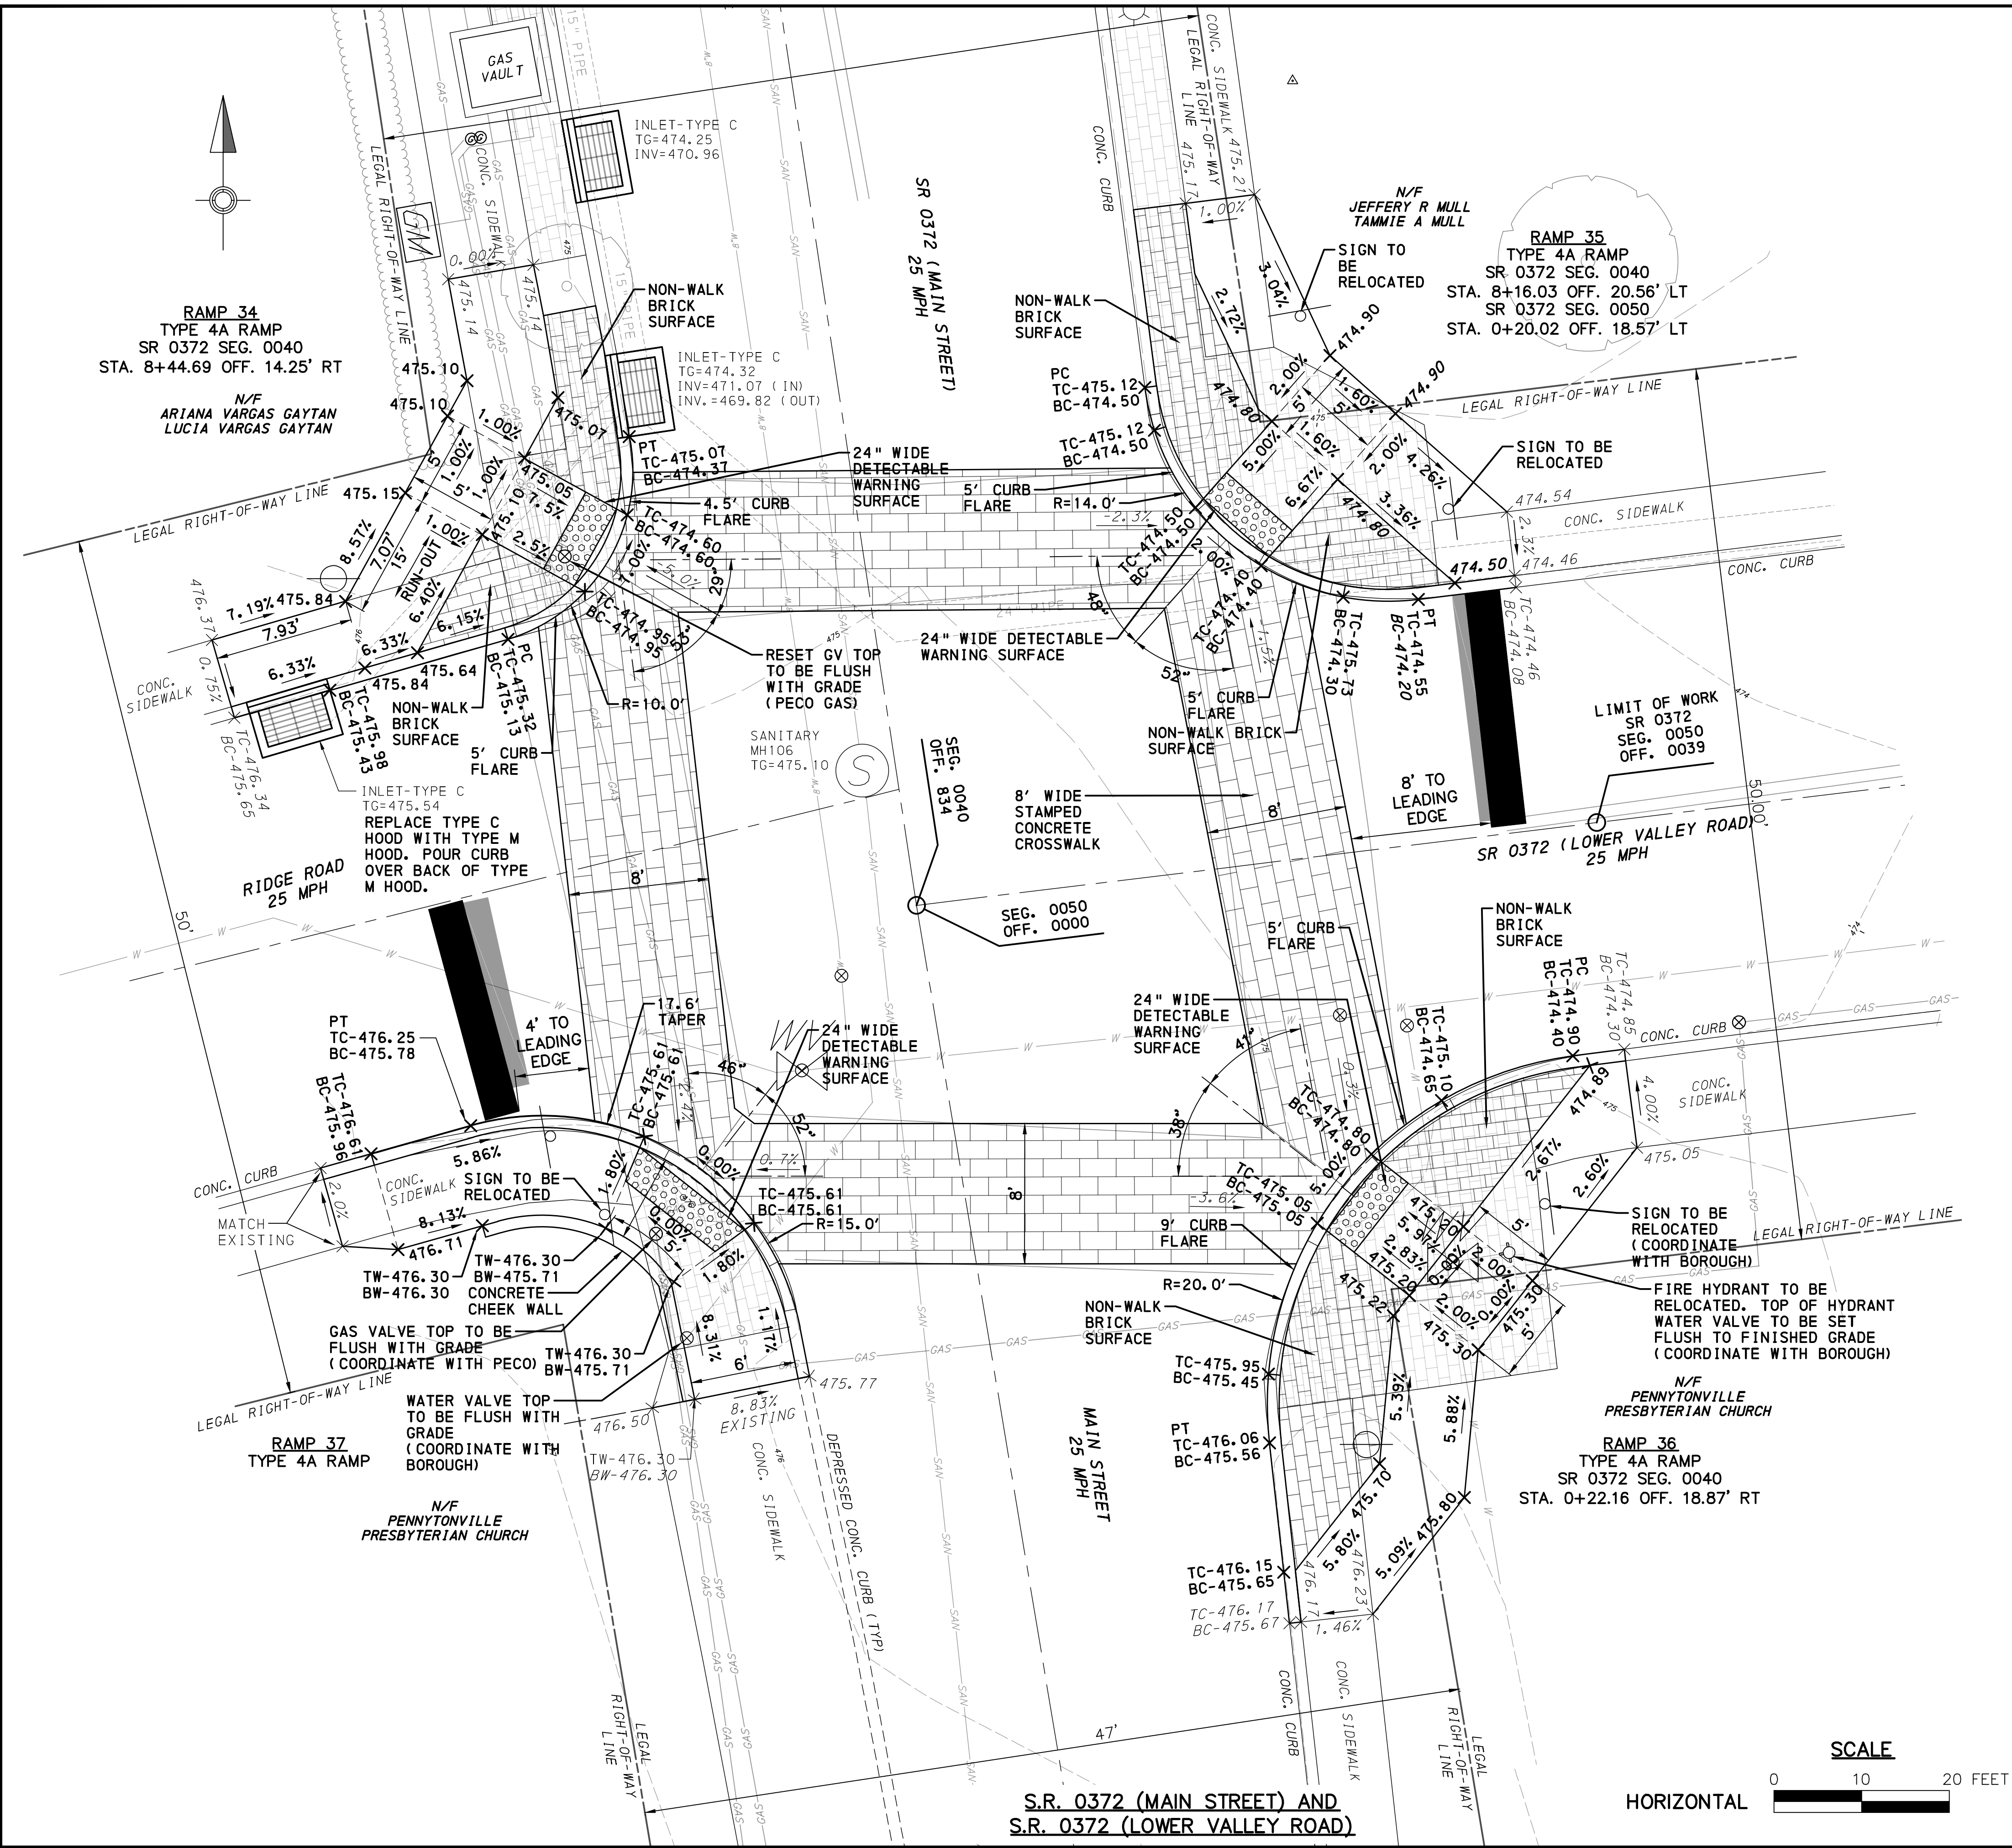

SCALE



HORIZONTAL



1438 W. MAIN STREET, SUITE 103
EPHRATA, PA 17522
717.721.7444
EKAYLOR@HANOVERENG.COM

DATE:	PROJECT DESIGNER:	JOB NO.:
02 JUNE 2026	ERK	ATG25-12(A)
REG. PROFESSIONAL ENGINEER	DRAWN BY:	CHECKED BY:
	ERK	RJL

